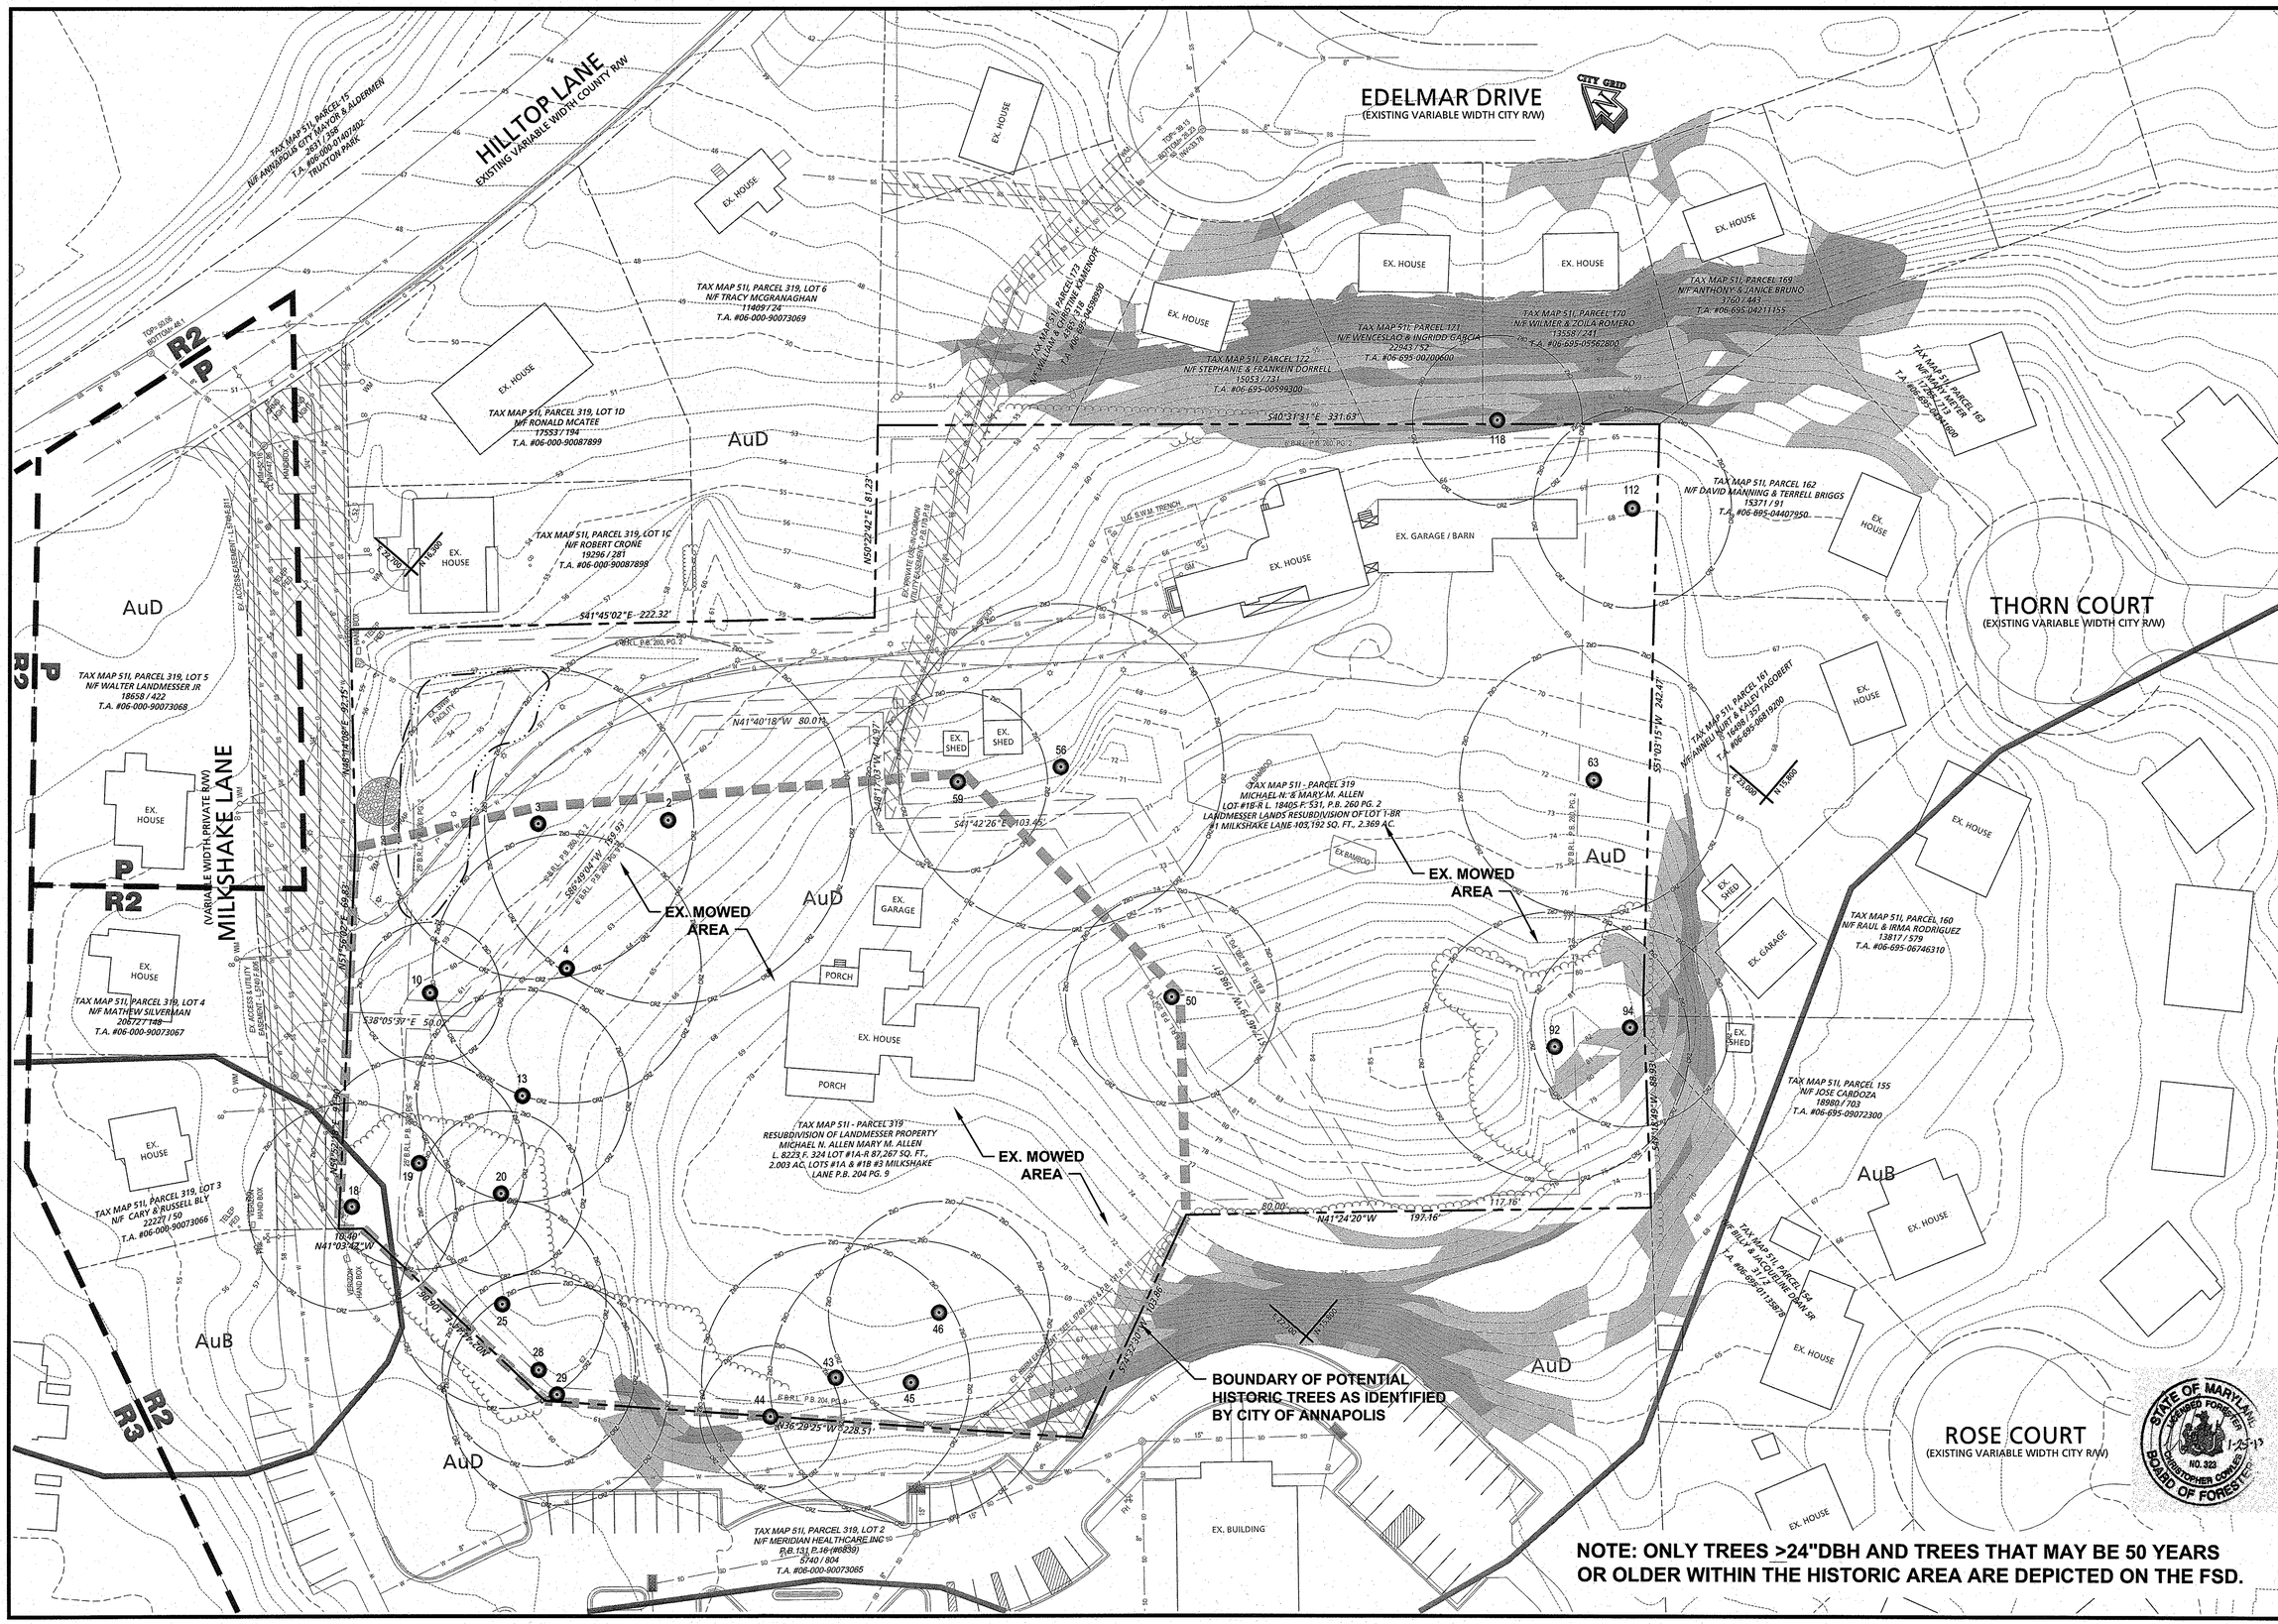


| DRAWN: | C.J.H. | REV. NO. |
|---|---|---|
| DESIGN: | C.J.H. | 0 |
| CHECKED: | D.A.Z. | |

BASED ON PLANS PROVIDED BY BAY ENGINEERING

| REV. | DATE | COMMENT | | BY |
|---|---|---|---|---|
| 2 | 3-6-13 | REVISE TREE ASSESSMENT OF TREES #25 AND #29 PER ISA STANDARDS | TS | |
| 1 | 2-1-13 | REVISE HISTORIC DESCRIPTION | TS | |

INTERNATIONAL SOCIETY OF ARBORICULTURE
CARY HULSE
ISA No PD-1080A
CERTIFIED ARBORIST


Land Development Solutions
2138 Priest Bridge Ct. Suite 4, Crofton, MD 21114
Office 410.774.0024 • Fax 310.858.0184
National 877.816.7337


DAVEY RESOURCE GROUP
A Division of The Davey Tree Expert Company

# PRIMROSE HILL
ANNAPOLIS, MARYLAND

## TREE PRESERVATION PLAN

QUOTE: ELM STREET DEVELOPMENT

STATE OF MARYLAND
LICENSED FORESTER
CHRISTOPHER COVELL
NO. 323
BOARD OF FORESTERS
1-25-13

| | |
|---|---|
| SCALE | AS SHOWN |
| DATE: | 09/10/2012 |
| SHEET NO: | 2 OF 2 |
| QC # | |

F:\12-4140 Elm Street Milkshake Lane\Drawing Files\Planned Develop Plans\ELMST-MILKSHAKE-FOREST STAND PLANS.dwg
PLOTTED: Mar 06 , 2013 - 11:14am
INCLUDED XREFS & IMAGES: 24x36 FSD.dwg TOPOMAP.dwg ELMST-MILKSHAKE-SITE.dwg FSD SEAL.jpg VMAP.TIF TAXMAP.tif