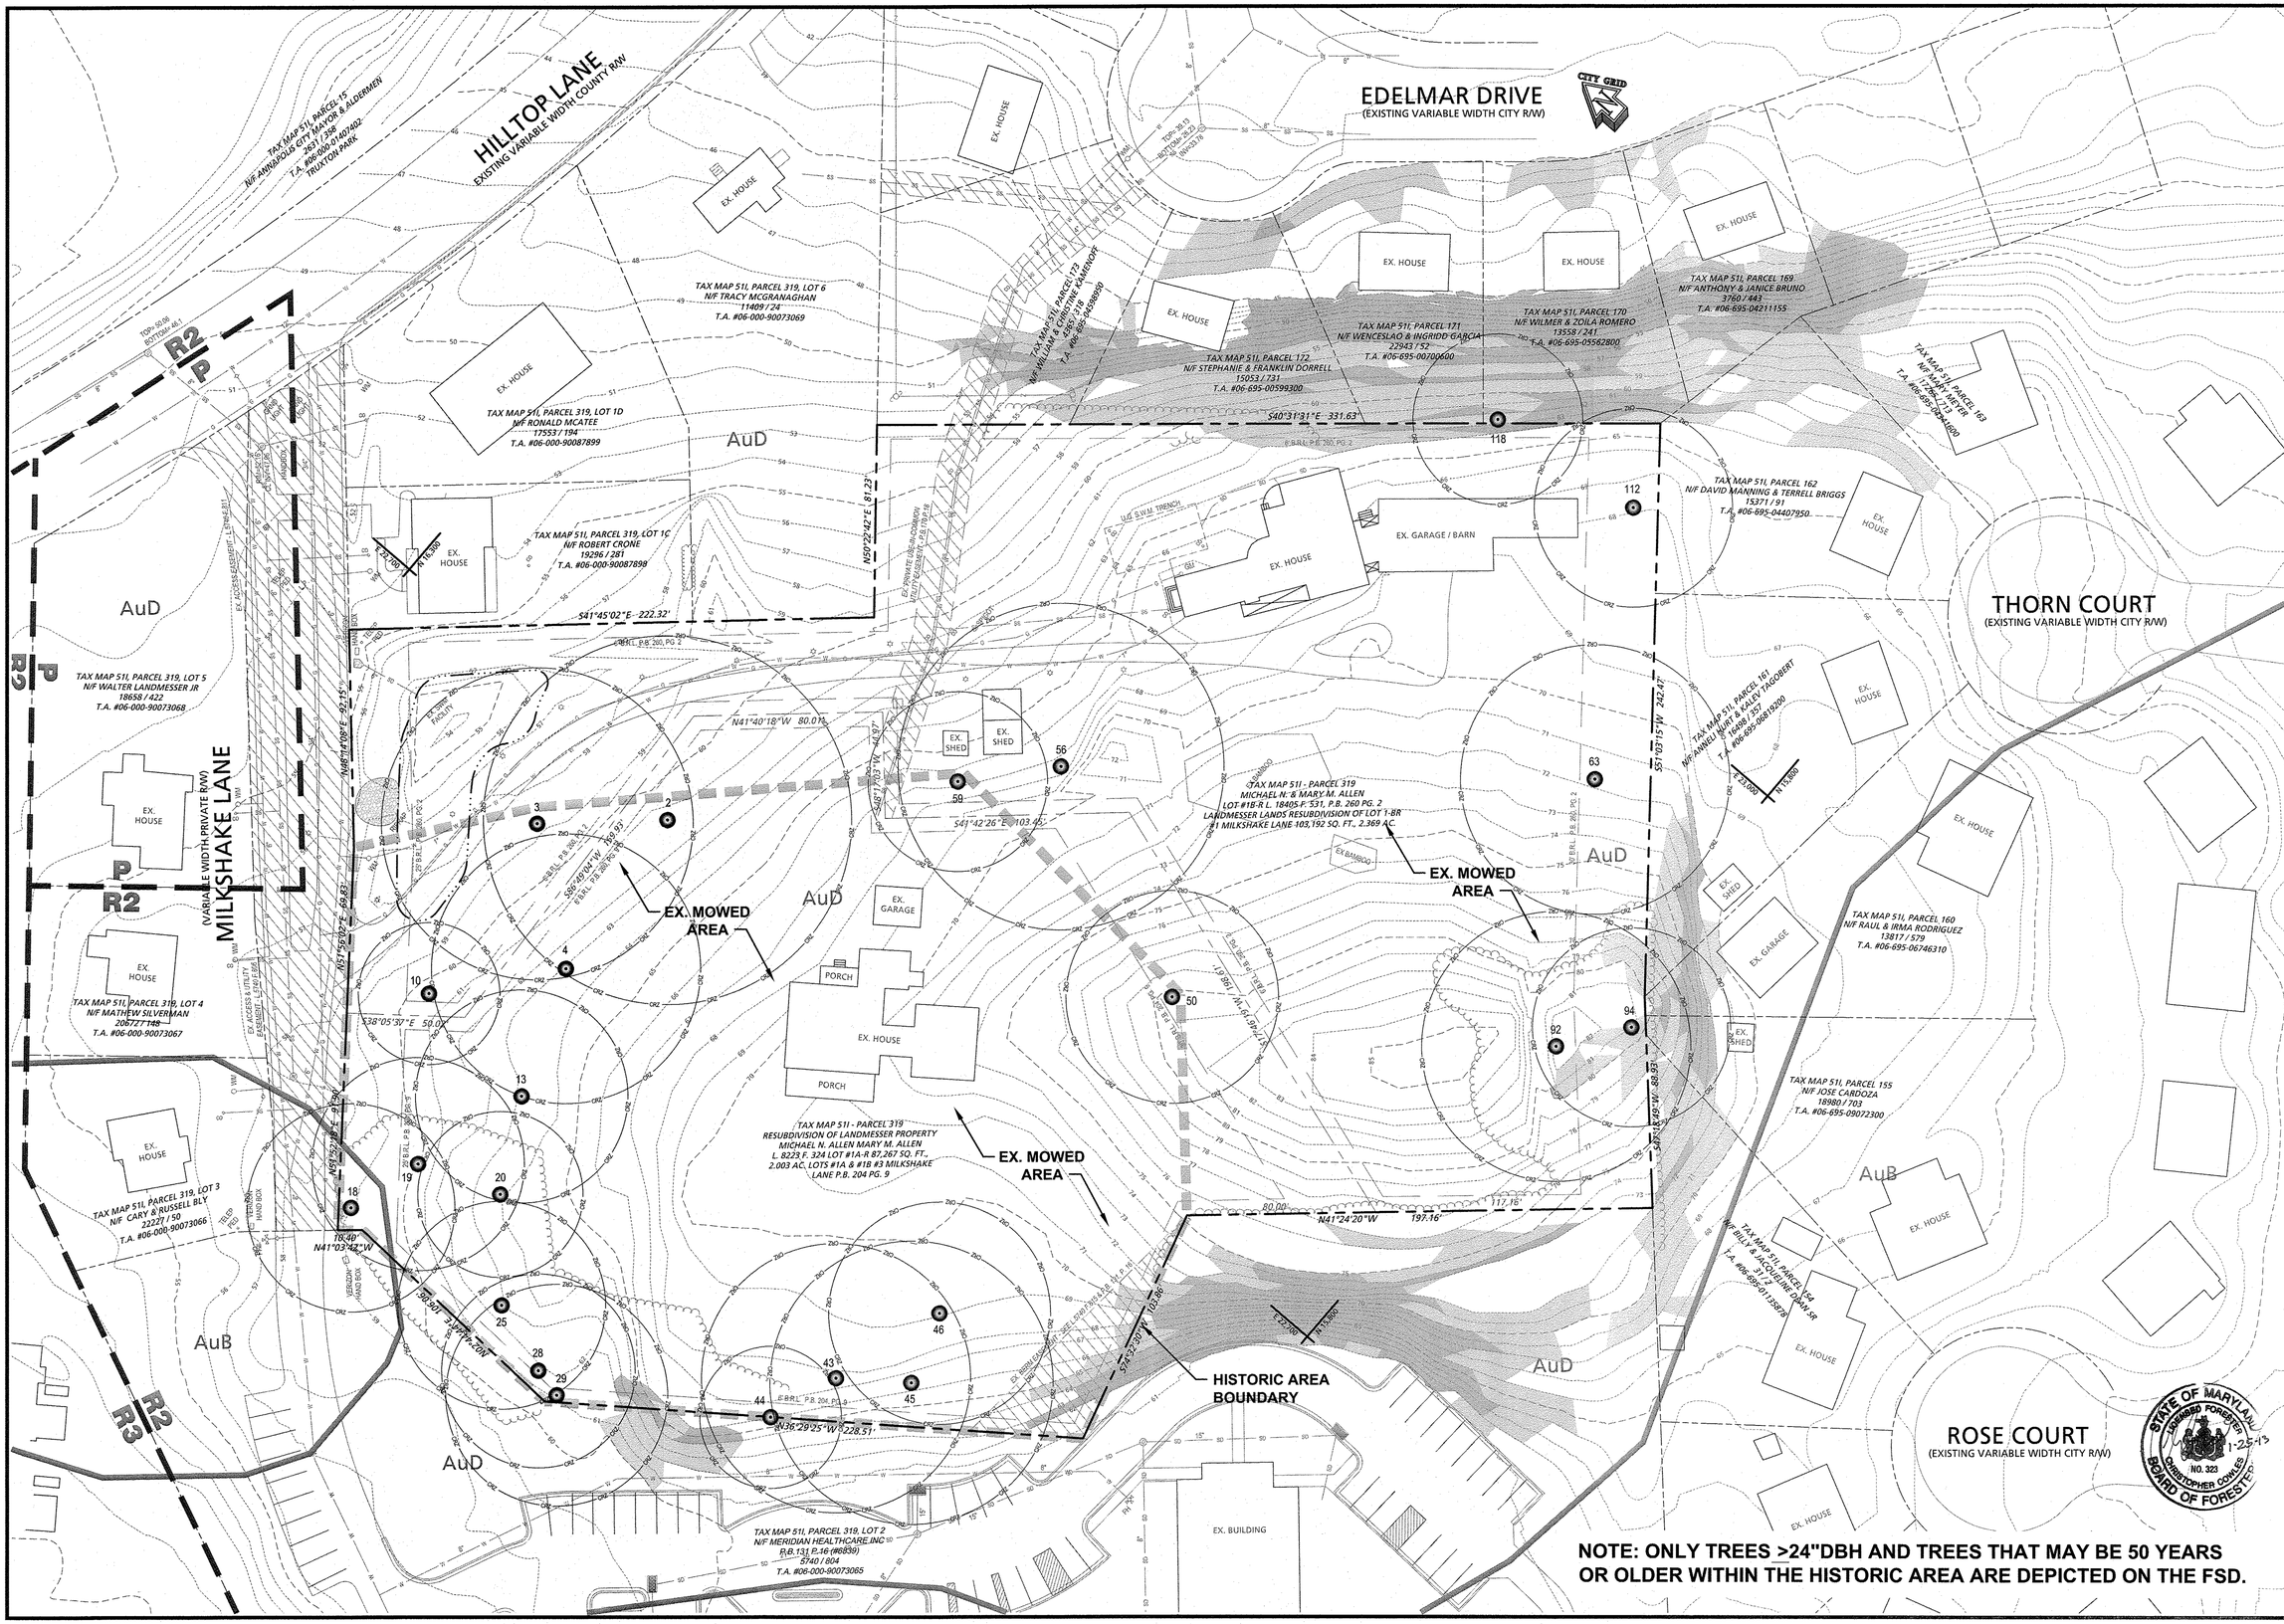

DRAWN:	C.J.H.	REV. NO.
DESIGN:	C.J.H.	0
CHECKED:	D.A.Z.	

BASED ON PLANS PROVIDED BY BAY ENGINEERING

REV.	DATE	COMMENT	BY

INTERNATIONAL SOCIETY OF ARBORICULTURE
CART HULSE
ISA No PD-1080A
CERTIFIED ARBORIST

Land Development Solutions
2138 Priest Bridge Drive, Crofton, MD 21114
Office: 410.774.0204 • Fax 410.858.0164
National 877.818.7337

DAVEY RESOURCE GROUP
A Division of The Davey Tree Expert Company

PRIMROSE HILL
ANNAPOLIS, MARYLAND

TREE PRESERVATION PLAN

CLIENT: ELM STREET DEVELOPMENT

SCALE: AS SHOWN

DATE: 09/10/2012

SHEET NO: 2 OF 2

CC #

F:\12-4140 Elm Street Milkshake Lane\Drawing Files\Planned Develop Plans\ERASE.dwg
PLOTTED: Jan 25 , 2013 - 3:18pm
INCLUDED XREFS & IMAGES: 24x36 FSD.dwg TOPOMAP.dwg ELMST-MILKSHAKE-SITE.dwg VMAP.TIF TAXMAP.tif