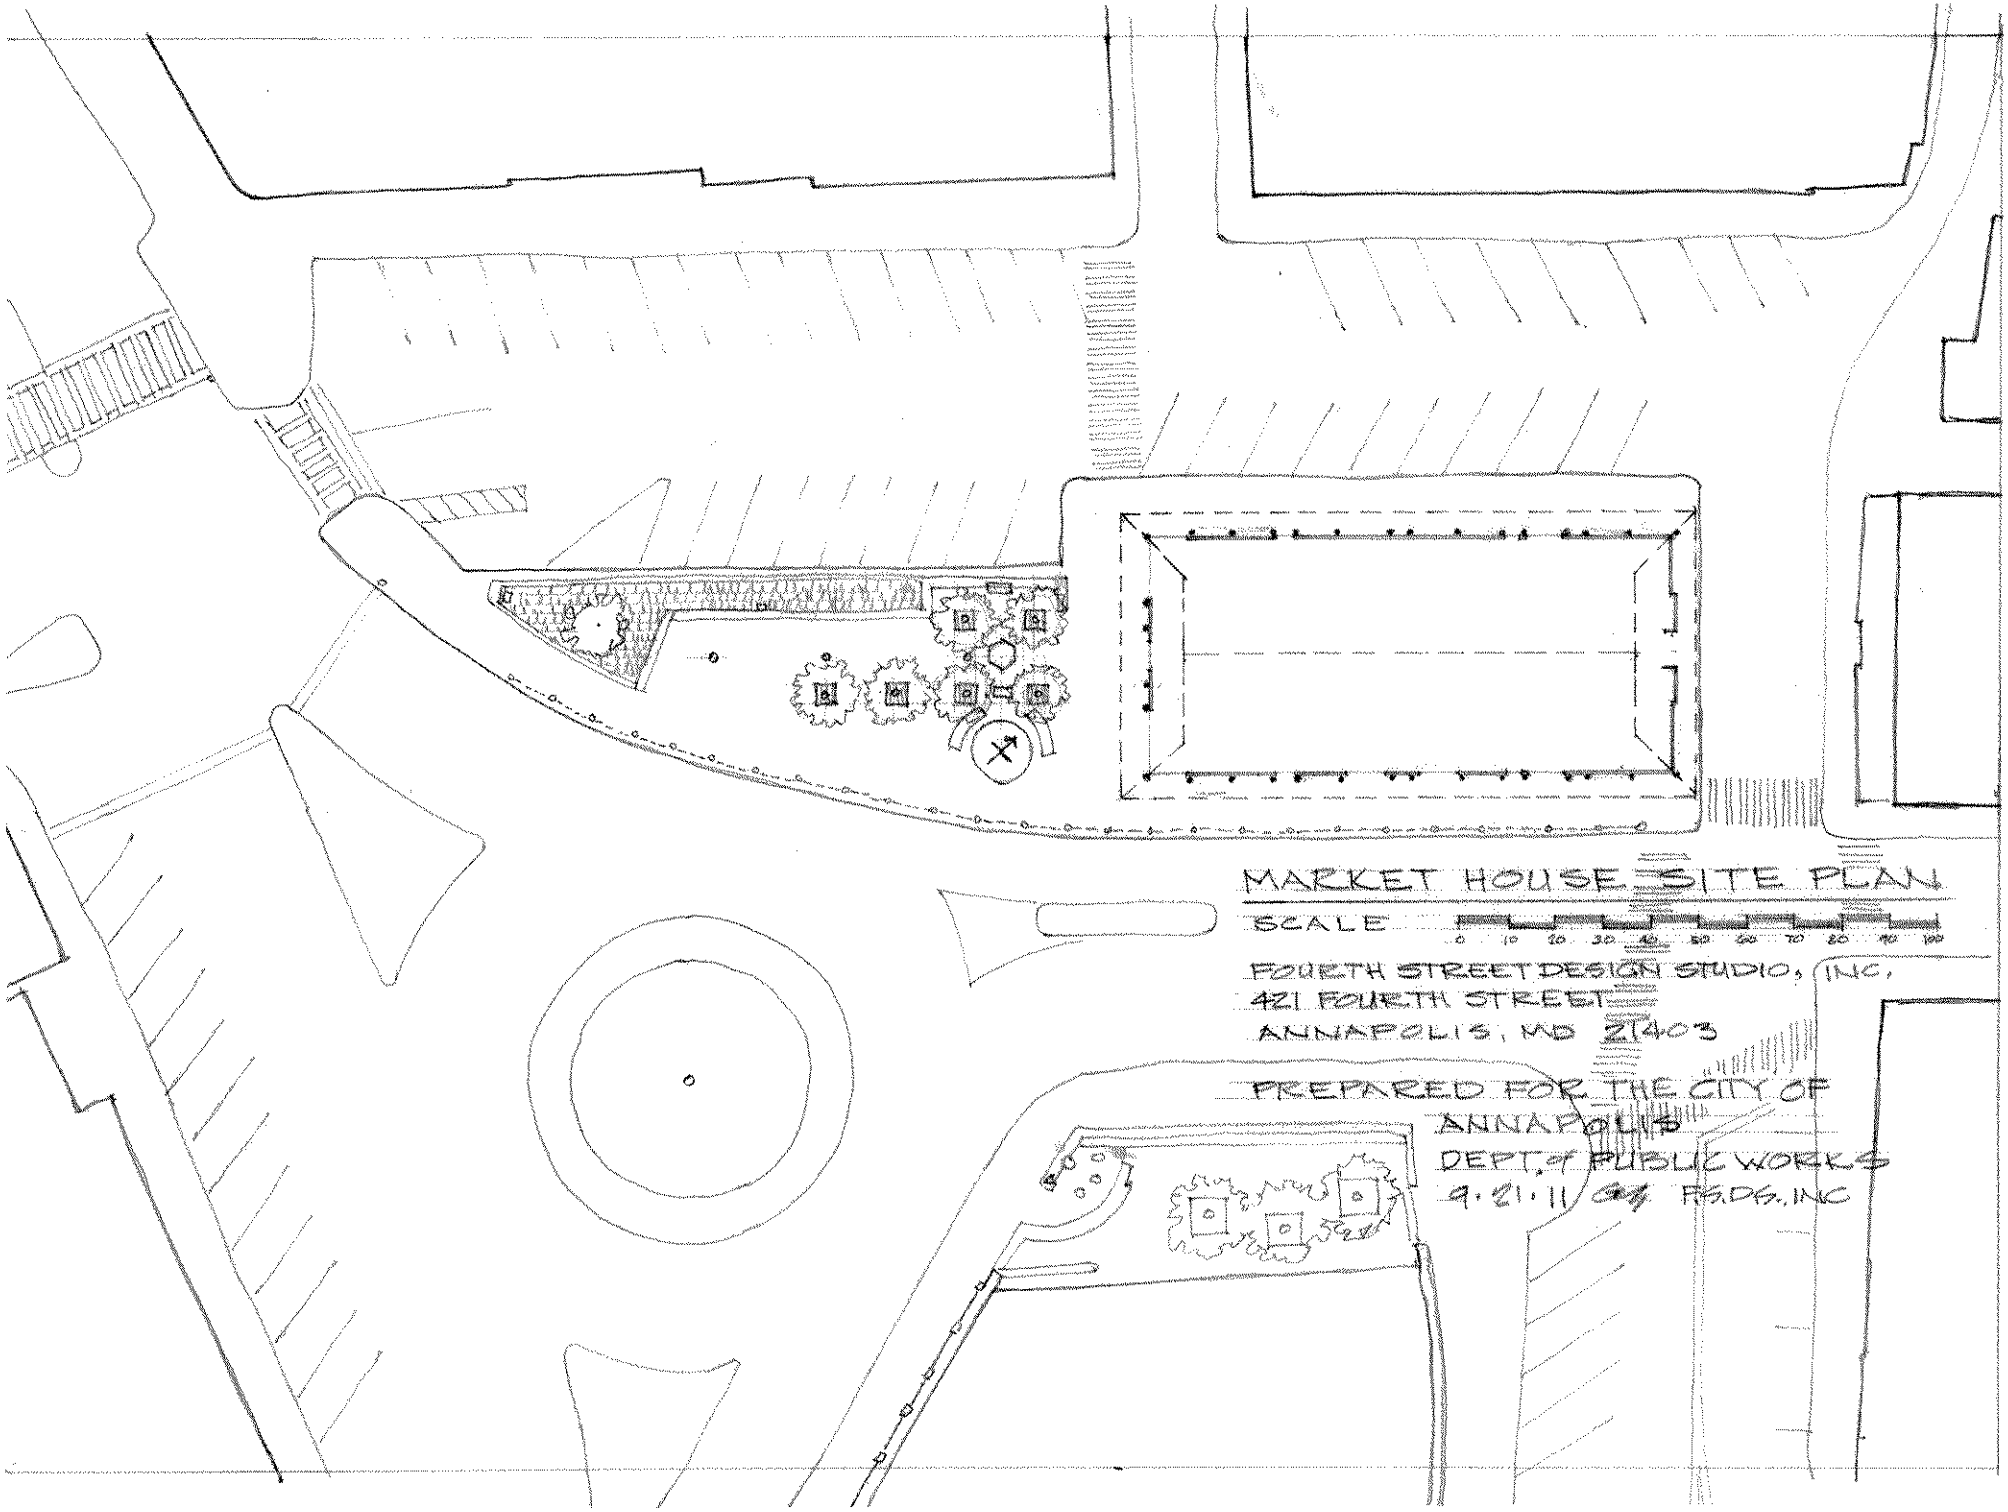
MARKET HOUSE SITE PLAN
SCALE
0 10 20 30 40 50 60 70 80 90 100
FOURTH STREET DESIGN STUDIO, INC.
421 FOURTH STREET
ANNAPOLIS, MD 21403
PREPARED FOR THE CITY OF
ANNAPOLIS
DEPT. of PUBLIC WORKS
9.21.11 FSDS, INC