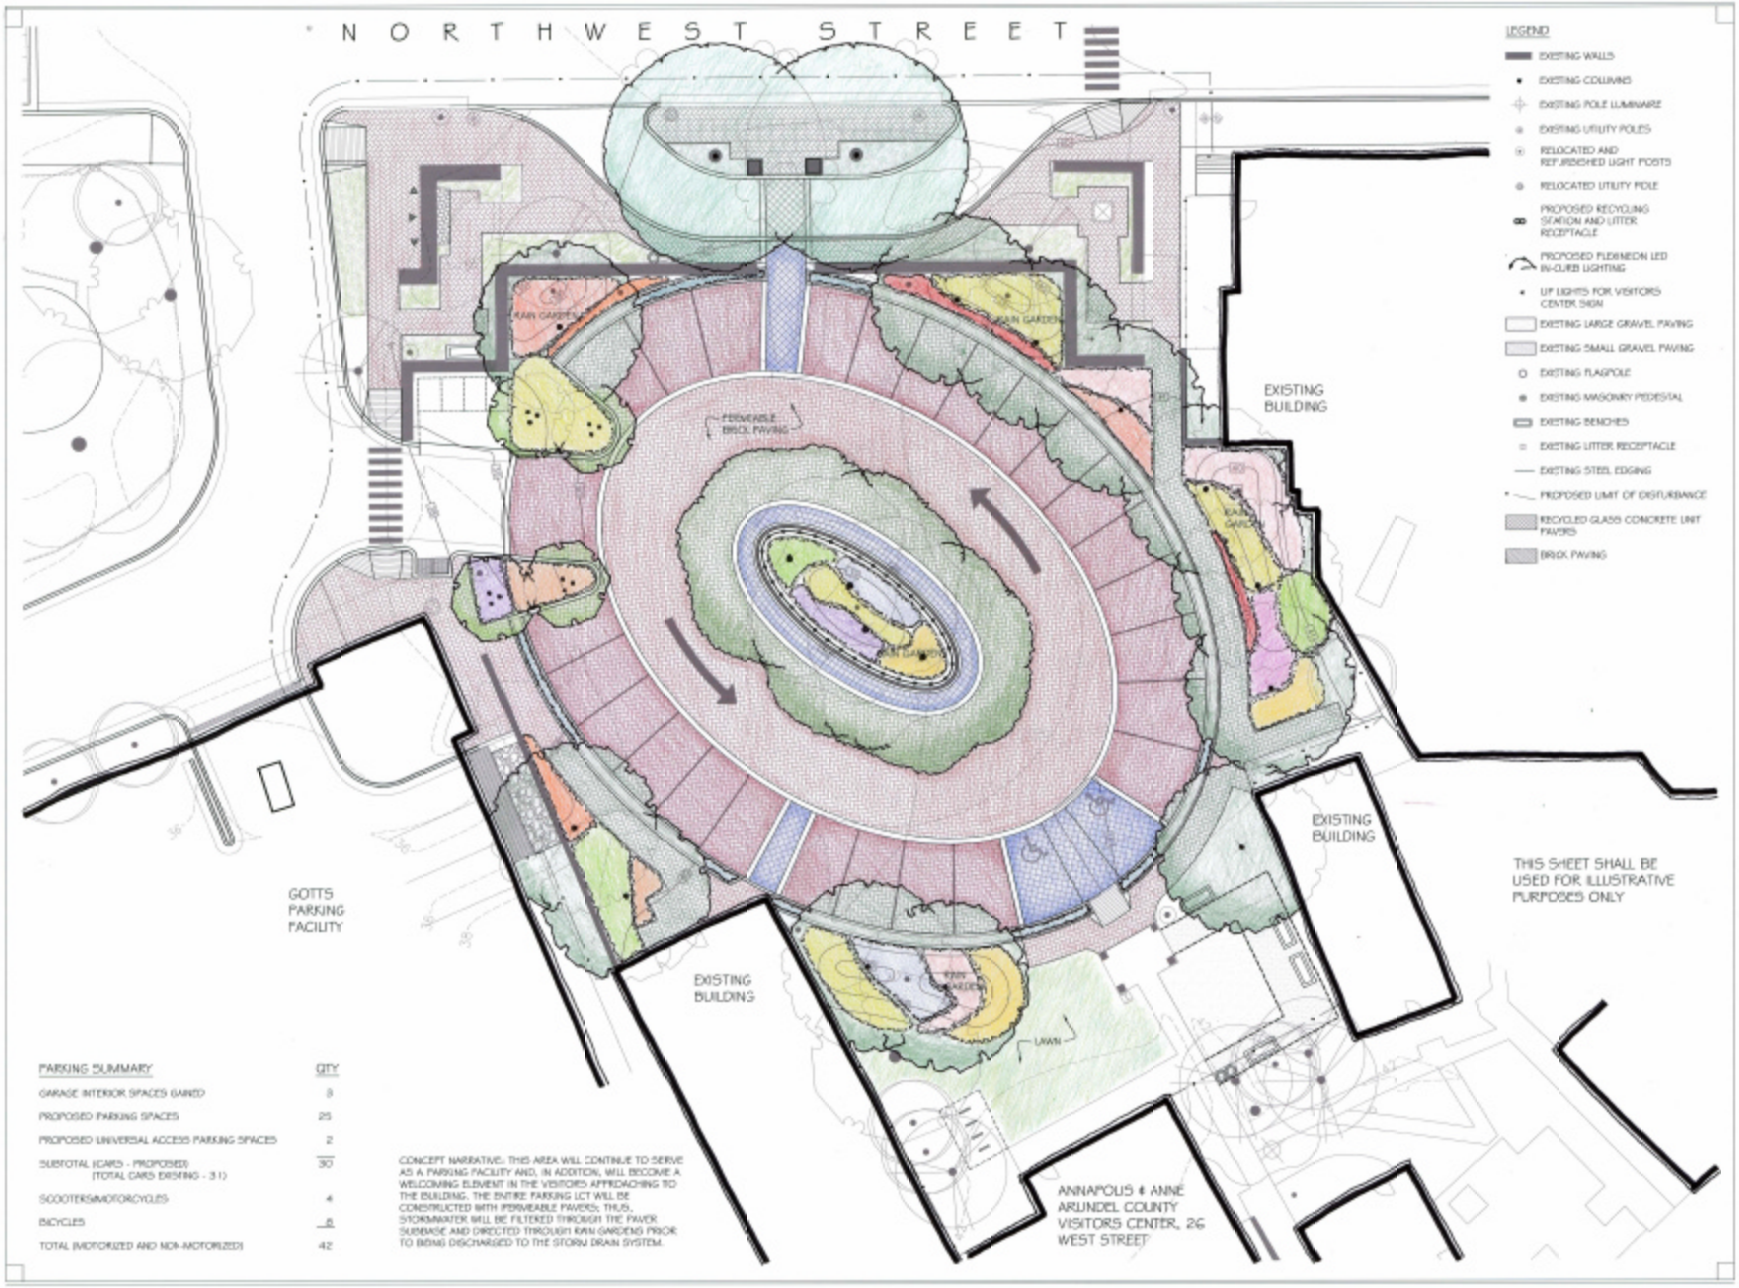

PARKING SUMMARY	QTY
GARAGE INTERIOR SPACES GAINED	3
PROPOSED PARKING SPACES	25
PROPOSED UNIVERSAL ACCESS PARKING SPACES	2
SUBTOTAL (CARS - PROPOSED) (TOTAL CARS EXISTING - 31)	30
SCOOTERS/MOTORCYCLES	4
BICYCLES	8
TOTAL (MOTORIZED AND NON-MOTORIZED)	42

CONCEPT NARRATIVE: THIS AREA WILL CONTINUE TO SERVE AS A PARKING FACILITY AND, IN ADDITON, WILL BECOME A WELCOMING ELEMENT IN THE VISITORS APPROACHING TO THE BUILDING. THE ENTIRE PARKING LOT WILL BE CONSTRUCTED WITH PERMEABLE PAVERS; THUS, STORMWATER WILL BE FILTERED THROUGH THE PAVER SUBBASE AND DIRECTED THROUGH RAIN GARDENS PRIOR TO BEING DISCHARGED TO THE STORM DRAIN SYSTEM.

GOTTS COURT
ANNAPOLIS
MARYLAND

Issued	Date

O'DOHERTY GROUP LANDSCAPE ARCHITECTURE

SHEET TITLE

ILLUSTRATIVE SITE PLAN

DRAWN: JLS
APPROVED: SR
PROJ. #: 2008001
SCALE: 1" = 10'-0"

L-2

JUNE 2009