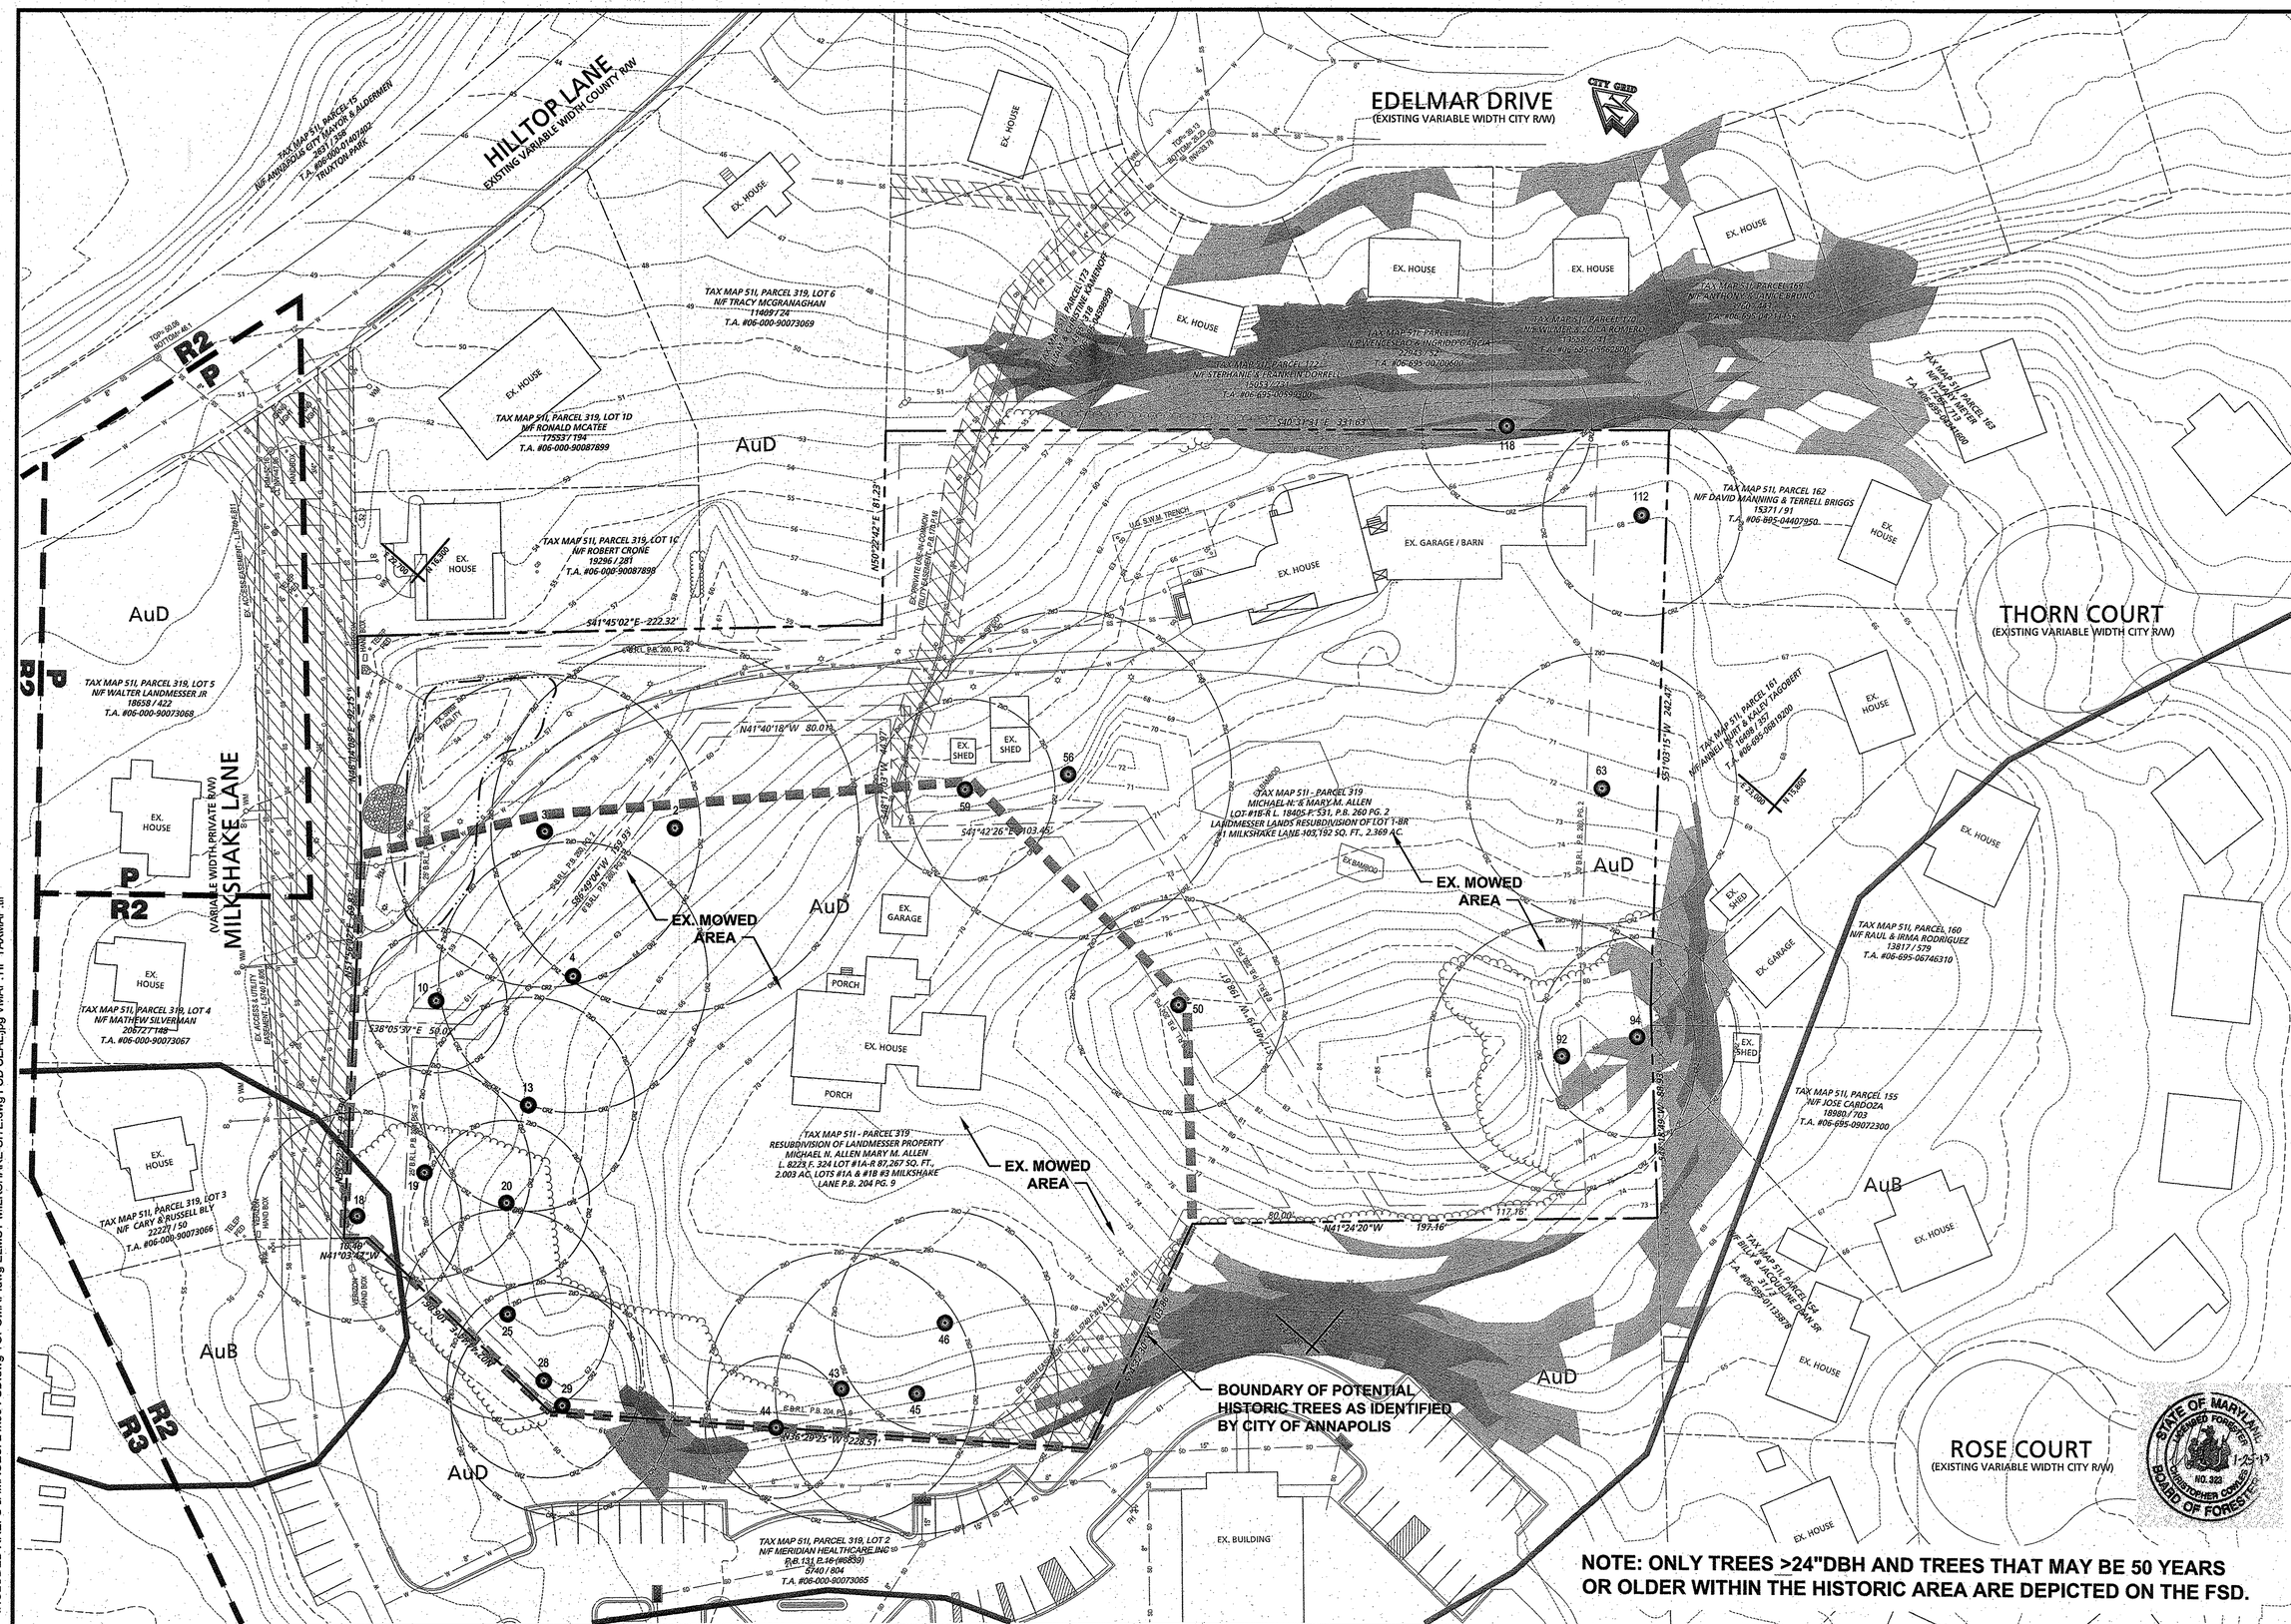

NOTE: ONLY TREES >24"DBH AND TREES THAT MAY BE 50 YEARS OR OLDER WITHIN THE HISTORIC AREA ARE DEPICTED ON THE FSD.

DRAWN:	C.J.H.	REV. NO.
DESIGN:	C.J.H.	0
CHECKED:	D.A.Z.	

BASED ON PLANS PROVIDED BY BKF ENGINEERING

REV.	DATE	COMMENT	BY
2	3-6-13	REVISE TREE ASSESSMENT OF TREES INSIDE MOWED AREA AS REQUESTED BY CITY	TSS
1	2-1-13	REVISE HISTORIC DESCRIPTION	TSS

INTERNATIONAL SOCIETY OF ARBORICULTURE
CARY HULSE
ISA No PD-1060A
2011-RED ARROWS

Land Development Solutions
2198 Priest Bridge Ct, Suite 4, Crofton, MD 21114
Office 410.721.7744 Fax 410.721.0184
National 877.818.7337

DAVEY RESOURCE GROUP
A Division of The Davey Tree Expert Company

PRIMROSE HILL
ANNAPOLIS, MARYLAND

TREE PRESERVATION PLAN

STATE OF MARYLAND
LICENSED FORESTER
NO. 323
CHRISTOPHER COMBS
BOARD OF FORESTERS
1-2-13

CLIENT: ELM STREET DEVELOPMENT

SCALE: AS SHOWN

DATE: 09/10/2012

SHEET NO: 2 OF 2

QC #

F:\12-4140 Elm Street Milkshake Lane\Drawing Files\Planned Develop Plans\ELMST-MILKSHAKE-FOREST STAND PLANS.dwg
PLOTTED: Mar 06 , 2013 - 11:14am
INCLUDED XREFS & IMAGES: 24x36 FSD.dwg TOPOMAP.dwg ELMST-MILKSHAKE-SITE.dwg FSD SEAL.jpg VMAP-TIF TAXMAP.tif