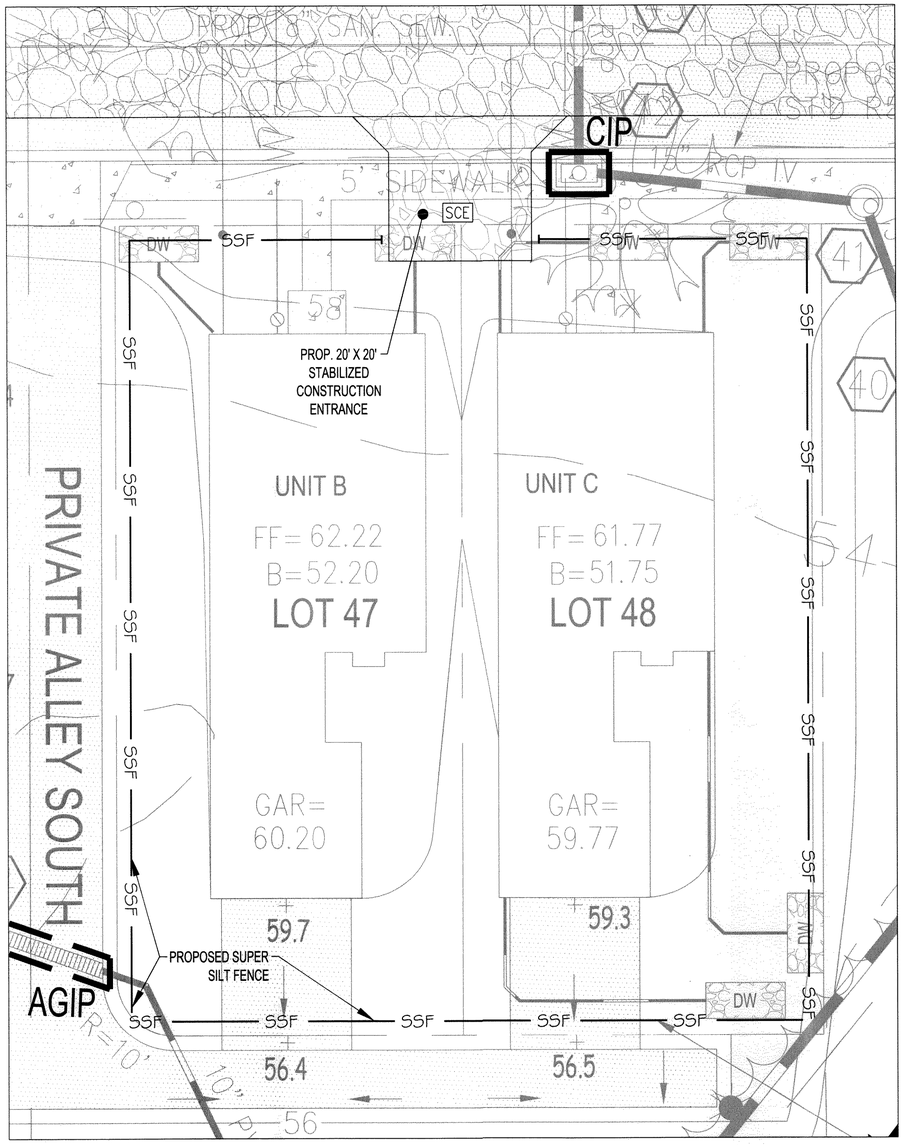

SEDIMENT CONTROL FOR SINGLE FAMILY LOT DEVELOPMENT

SCALE: 1" = 10'

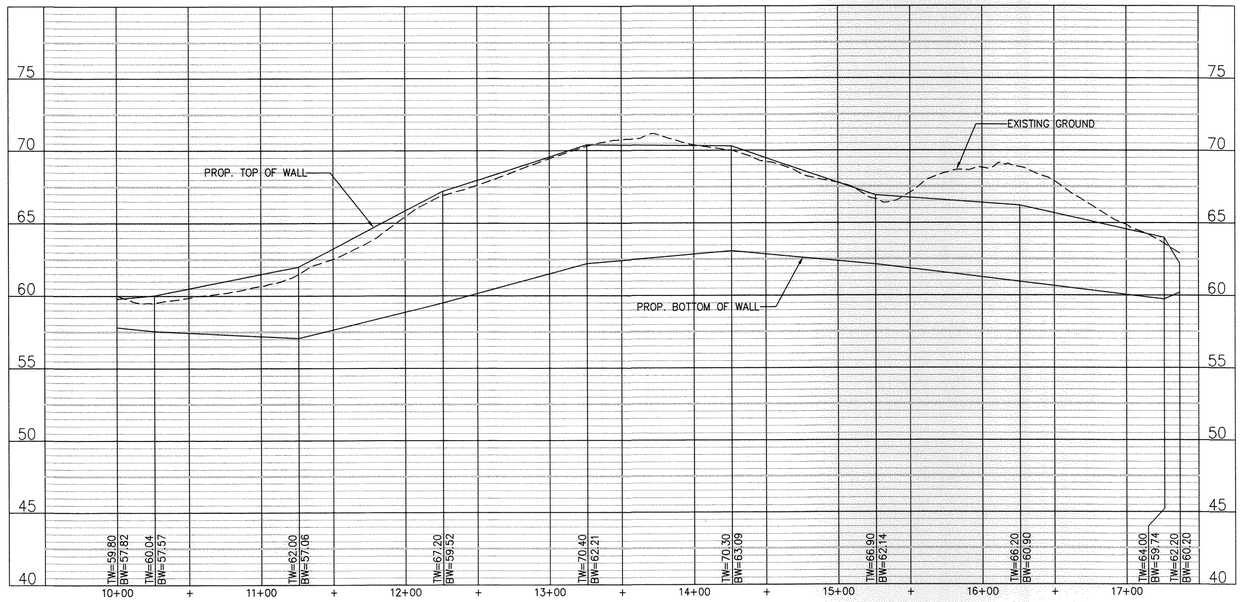

PROPOSED RETAINING WALL (ALONG PRIVATE ALLEY NORTH)

(SEE SHEET L.3.0 FOR RETAINING WALL TYPICAL SECTION)

SCALE: H: 1"=50'
V: 1"=5'

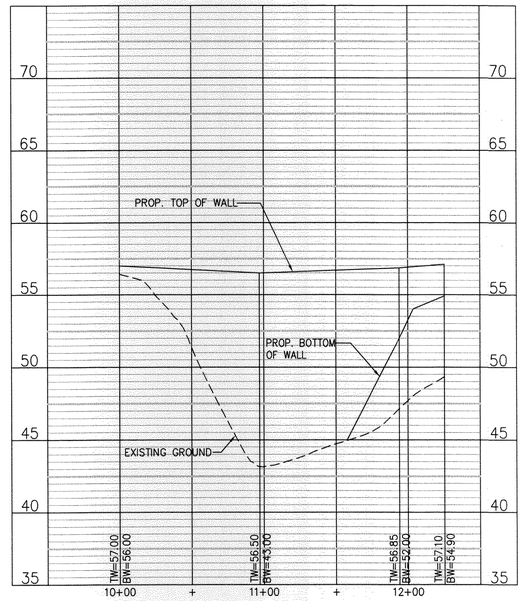

PROPOSED RETAINING WALL (ALONG WEST SIDE OF YAWL ROAD)

(SEE SHEET L.3.0 FOR RETAINING WALL TYPICAL SECTION)

SCALE: H: 1"=50'
V: 1"=5'

THESE PLANS ARE BASED UPON PLANS TITLED 'ARIS ALLEN BOULEVARD, LLC MIXED RESIDENTIAL' CREATED BY BOWMAN CONSULTING, PORTIONS OF WHICH ARE USED HEREIN.

COPYRIGHT © 2014, McLAREN ENGINEERING GROUP

NO.	DATE	REVISION	BY

McLaren ENGINEERING GROUP
applied ingenuity
McLaren Technical Services, Inc.
601 East Pratt Street, Suite 302 Baltimore, Maryland 21202
T: (410) 243-8787 F: (410) 243-4555 www.mgmclaren.com

PROJECT

ARIS T. ALLEN BOULEVARD
RESIDENTIAL PLANNED DEVELOPMENT
PART 1 - LOTS 26 - 31, 47 & 48

6TH ELECTION DISTRICT
CITY OF ANNAPOLIS, MARYLAND

TAX MAP/GRID: 51/E8

STATE OF MARYLAND
PIERO VAN MELLITS
No. 21875
REGISTERED PROFESSIONAL ENGINEER
7-9-14

PROFESSIONAL CERTIFICATION. I HEREBY CERTIFY THAT THESE DOCUMENTS WERE PREPARED OR APPROVED BY ME, AND THAT I AM A DULY LICENSED PROFESSIONAL ENGINEER UNDER THE LAWS OF THE STATE OF MARYLAND.

License No.: 21875 Expiration Date: 2/12/16

SHEET TITLE

EROSION & SEDIMENT CONTROL DETAILS

GRADING PERMIT NO.: GRD-14-0006

PROJECT NO.	130003.01
SCALE	AS SHOWN
DATE	5/30/2014
DRAWN BY	JDS/CLW
CHECKED BY	PVM/TJC

DRAWING NO. AASCD #9 OF 9

C8.80

24 OF 66 SHTS

FILE NAME: P:\Proj\130\130003.01 Aris T. Allen Property\10_Dwgs\CADD\Working\C8.40-C8.80 SEDIMENT CONTROL DETAILS & NOTES.dwg PLOT TIME: Mon, 02 Jun 2014 - 12:54pm LAST SAVE: Mon, 02 Jun 2014 - 12:54pm BY: JSidley