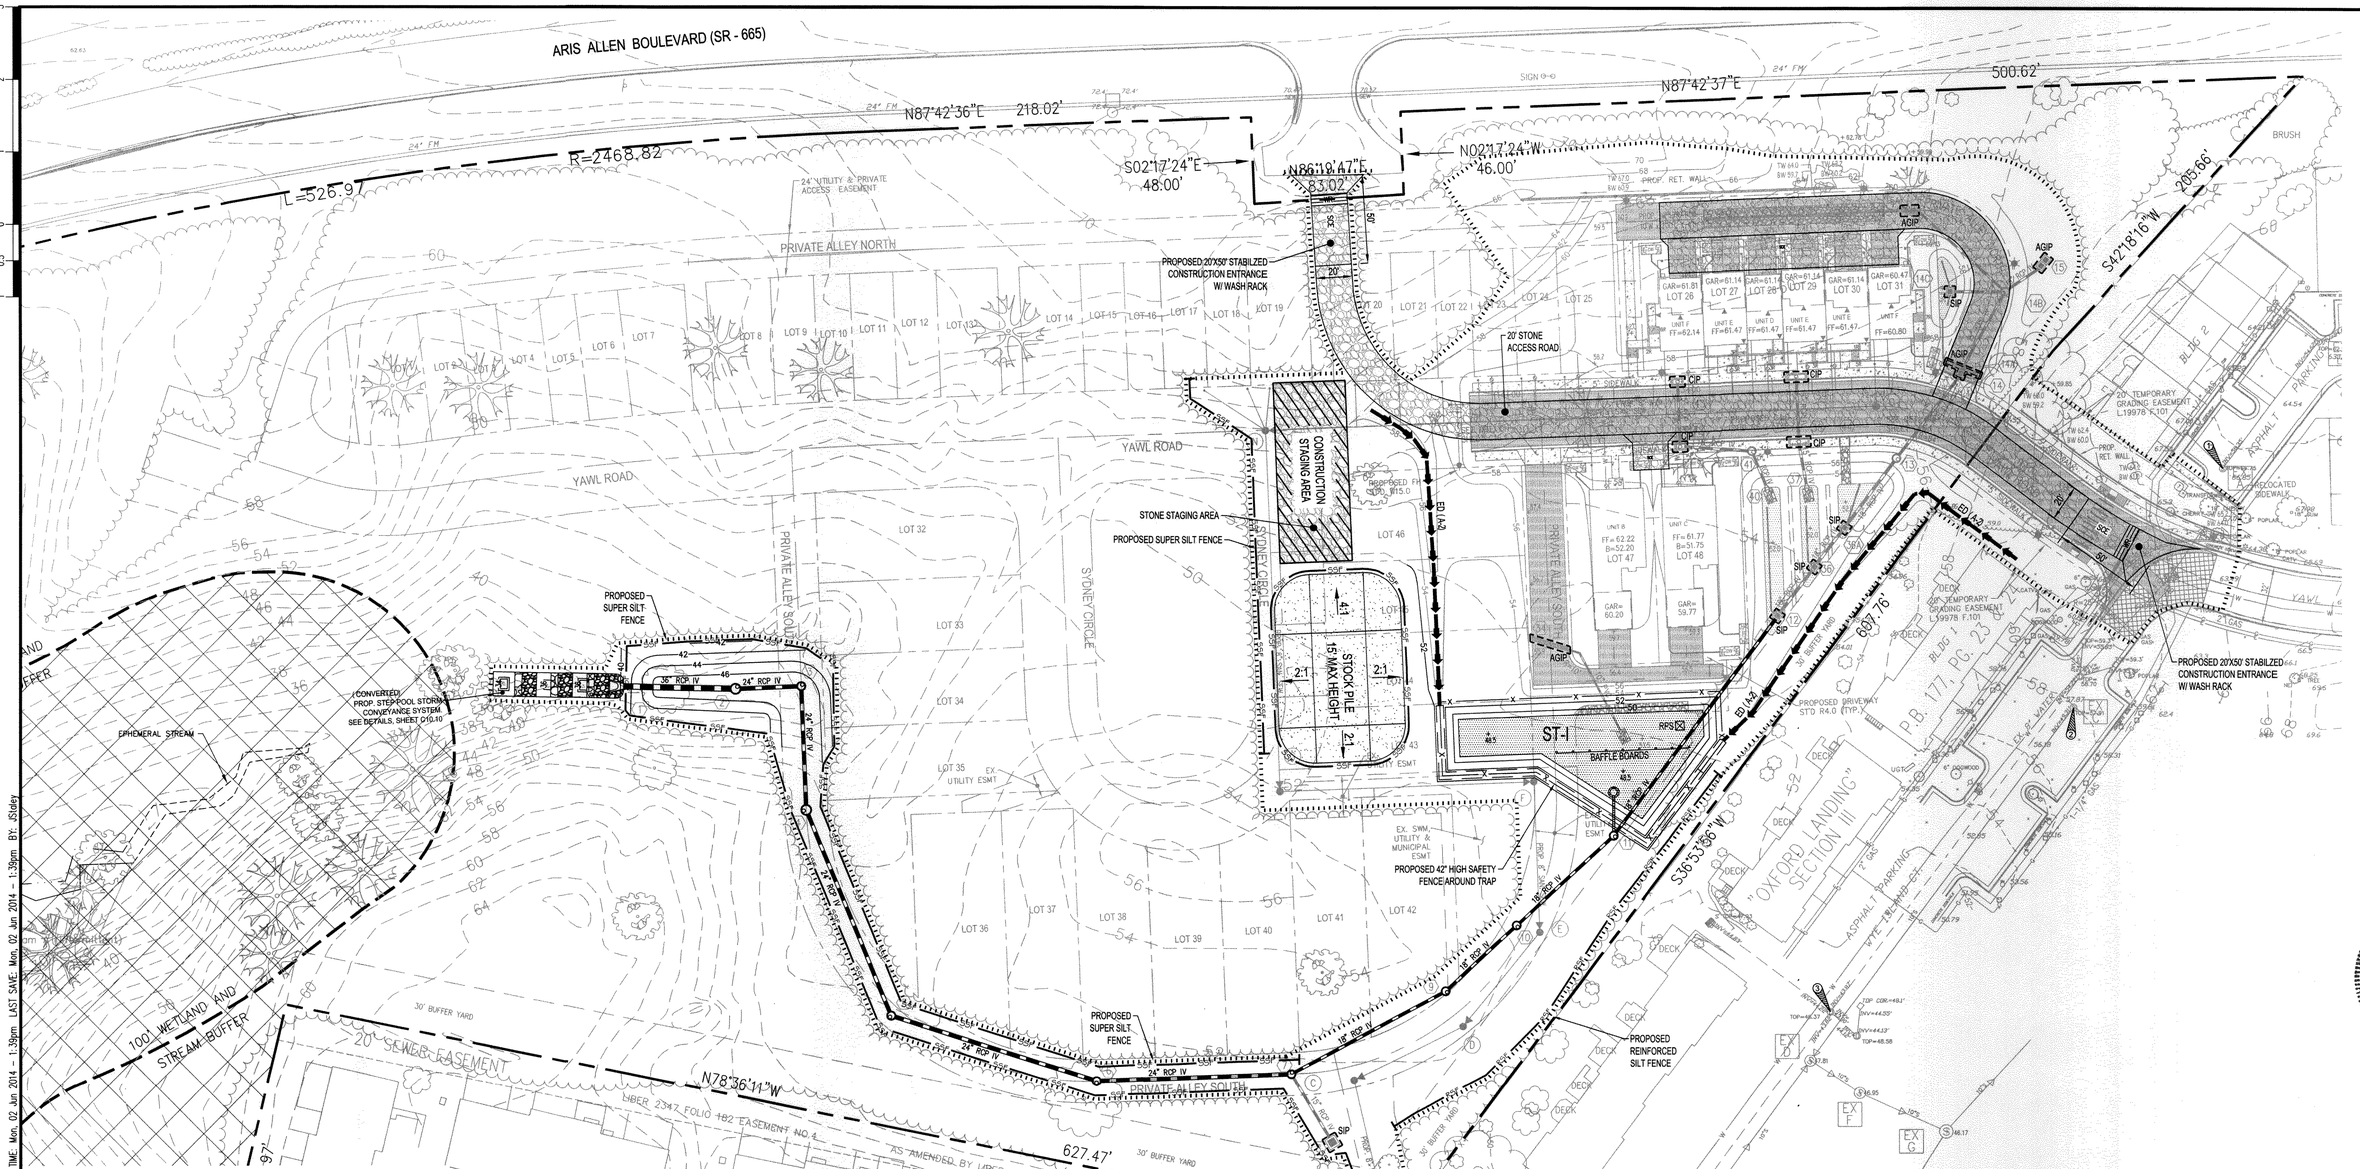

LEGEND

SCE	STABILIZED CONSTRUCTION ENTRANCE
SF	SILT FENCE
SSF	SUPER SILT FENCE
TPF SSF	SUPER SILT FENCE/ TREE PROTECTION FENCE
TB (A-2)	TEMPORARY EARTH BERM
	LIMIT OF DISTURBANCE (LOD)
	AGIP - AT-GRADE INLET PROTECTION CIP - CURB INLET PROTECTION SIP -STANDARD INLET PROTECTION
	REMOVABLE PUMPING STATION (RPS)
	BAFFLE BOARDS

MISS UTILITY

CALL "MISS UTILITY" AT 1-800-257-7777, 48 HOURS PRIOR TO THE START OF WORK. THE EXCAVATOR MUST NOTIFY ALL PUBLIC UTILITY COMPANIES WITH UNDER GROUND FACILITIES IN THE AREA OF PROPOSED EXCAVATION AND HAVE THOSE FACILITIES LOCATED BY THE UTILITY COMPANIES PRIOR TO COMMENCING EXCAVATION. THE EXCAVATOR IS RESPONSIBLE FOR COMPLIANCE WITH REQUIREMENTS OF MARYLAND CODES AND REGULATIONS.

THESE PLANS ARE BASED UPON PLANS TITLED 'ARIS ALLEN BOULEVARD, LLC MIXED RESIDENTIAL' CREATED BY BOWMAN CONSULTING, PORTIONS OF WHICH ARE USED HEREIN.

PHASE III CONSTRUCTION INCLUDES ALL REMAINING SITE IMPROVEMENTS (BUILDING CONSTRUCTION, FINAL STORMWATER MANAGEMENT, AND LANDSCAPING)

THIS SHEET FOR EROSION AND SEDIMENT CONTROL PURPOSES ONLY!!

GRAPHIC SCALE

40 0 20 40 80 160

(IN FEET)
1 inch = 40 ft.

COPYRIGHT © 2014, McLAREN ENGINEERING GROUP

NO.	DATE	REVISION	BY

McLaren ENGINEERING GROUP
applied ingenuity
McLaren Technical Services, Inc.
901 East Pratt Street, Suite 302 Baltimore, Maryland 21202
T. (410) 243-8787 F. (410) 243-4955 www.mgmclaren.com

PROJECT

ARIS T. ALLEN BOULEVARD
RESIDENTIAL PLANNED DEVELOPMENT
PART 1 - LOTS 26 - 31, 47 & 48

6TH ELECTION DISTRICT
CITY OF ANNAPOLIS, MARYLAND

TAX MAP/GRID: 51/E/8

STATE OF MARYLAND
PIERO VAN MELLITE
No. 21875
REGISTERED PROFESSIONAL ENGINEER
05-14

PROFESSIONAL CERTIFICATION. I HEREBY CERTIFY THAT THESE DOCUMENTS WERE PREPARED OR APPROVED BY ME, AND THAT I AM A DULY LICENSED PROFESSIONAL ENGINEER UNDER THE LAWS OF THE STATE OF MARYLAND.

License No.: 21875 Expiration Date: 2/12/16

SHEET TITLE

GRADING PERMIT NO. GRD 14 - 0006

EROSION & SEDIMENT CONTROL PLAN (PHASE III)

PROJECT NO.	130003.01
SCALE	AS SHOWN
DATE	5/30/2014
DRAWN BY	JDS/CLW
CHECKED BY	PVM/TJC
DRAWING NO.	AASCD #4 OF 9

C8.20

18 OF 66 SHTS

FILE NAME: P:\Proj\30\130003.01 Aris T. Allen Property\10_Dwgs\CADD\Working\C8.20 SEDIMENT CONTROL Ph3.dwg PLOT TIME: Mon, 02 Jun 2014 - 1:39pm LAST SAVE: Mon, 02 Jun 2014 - 1:39pm BY: JStidey