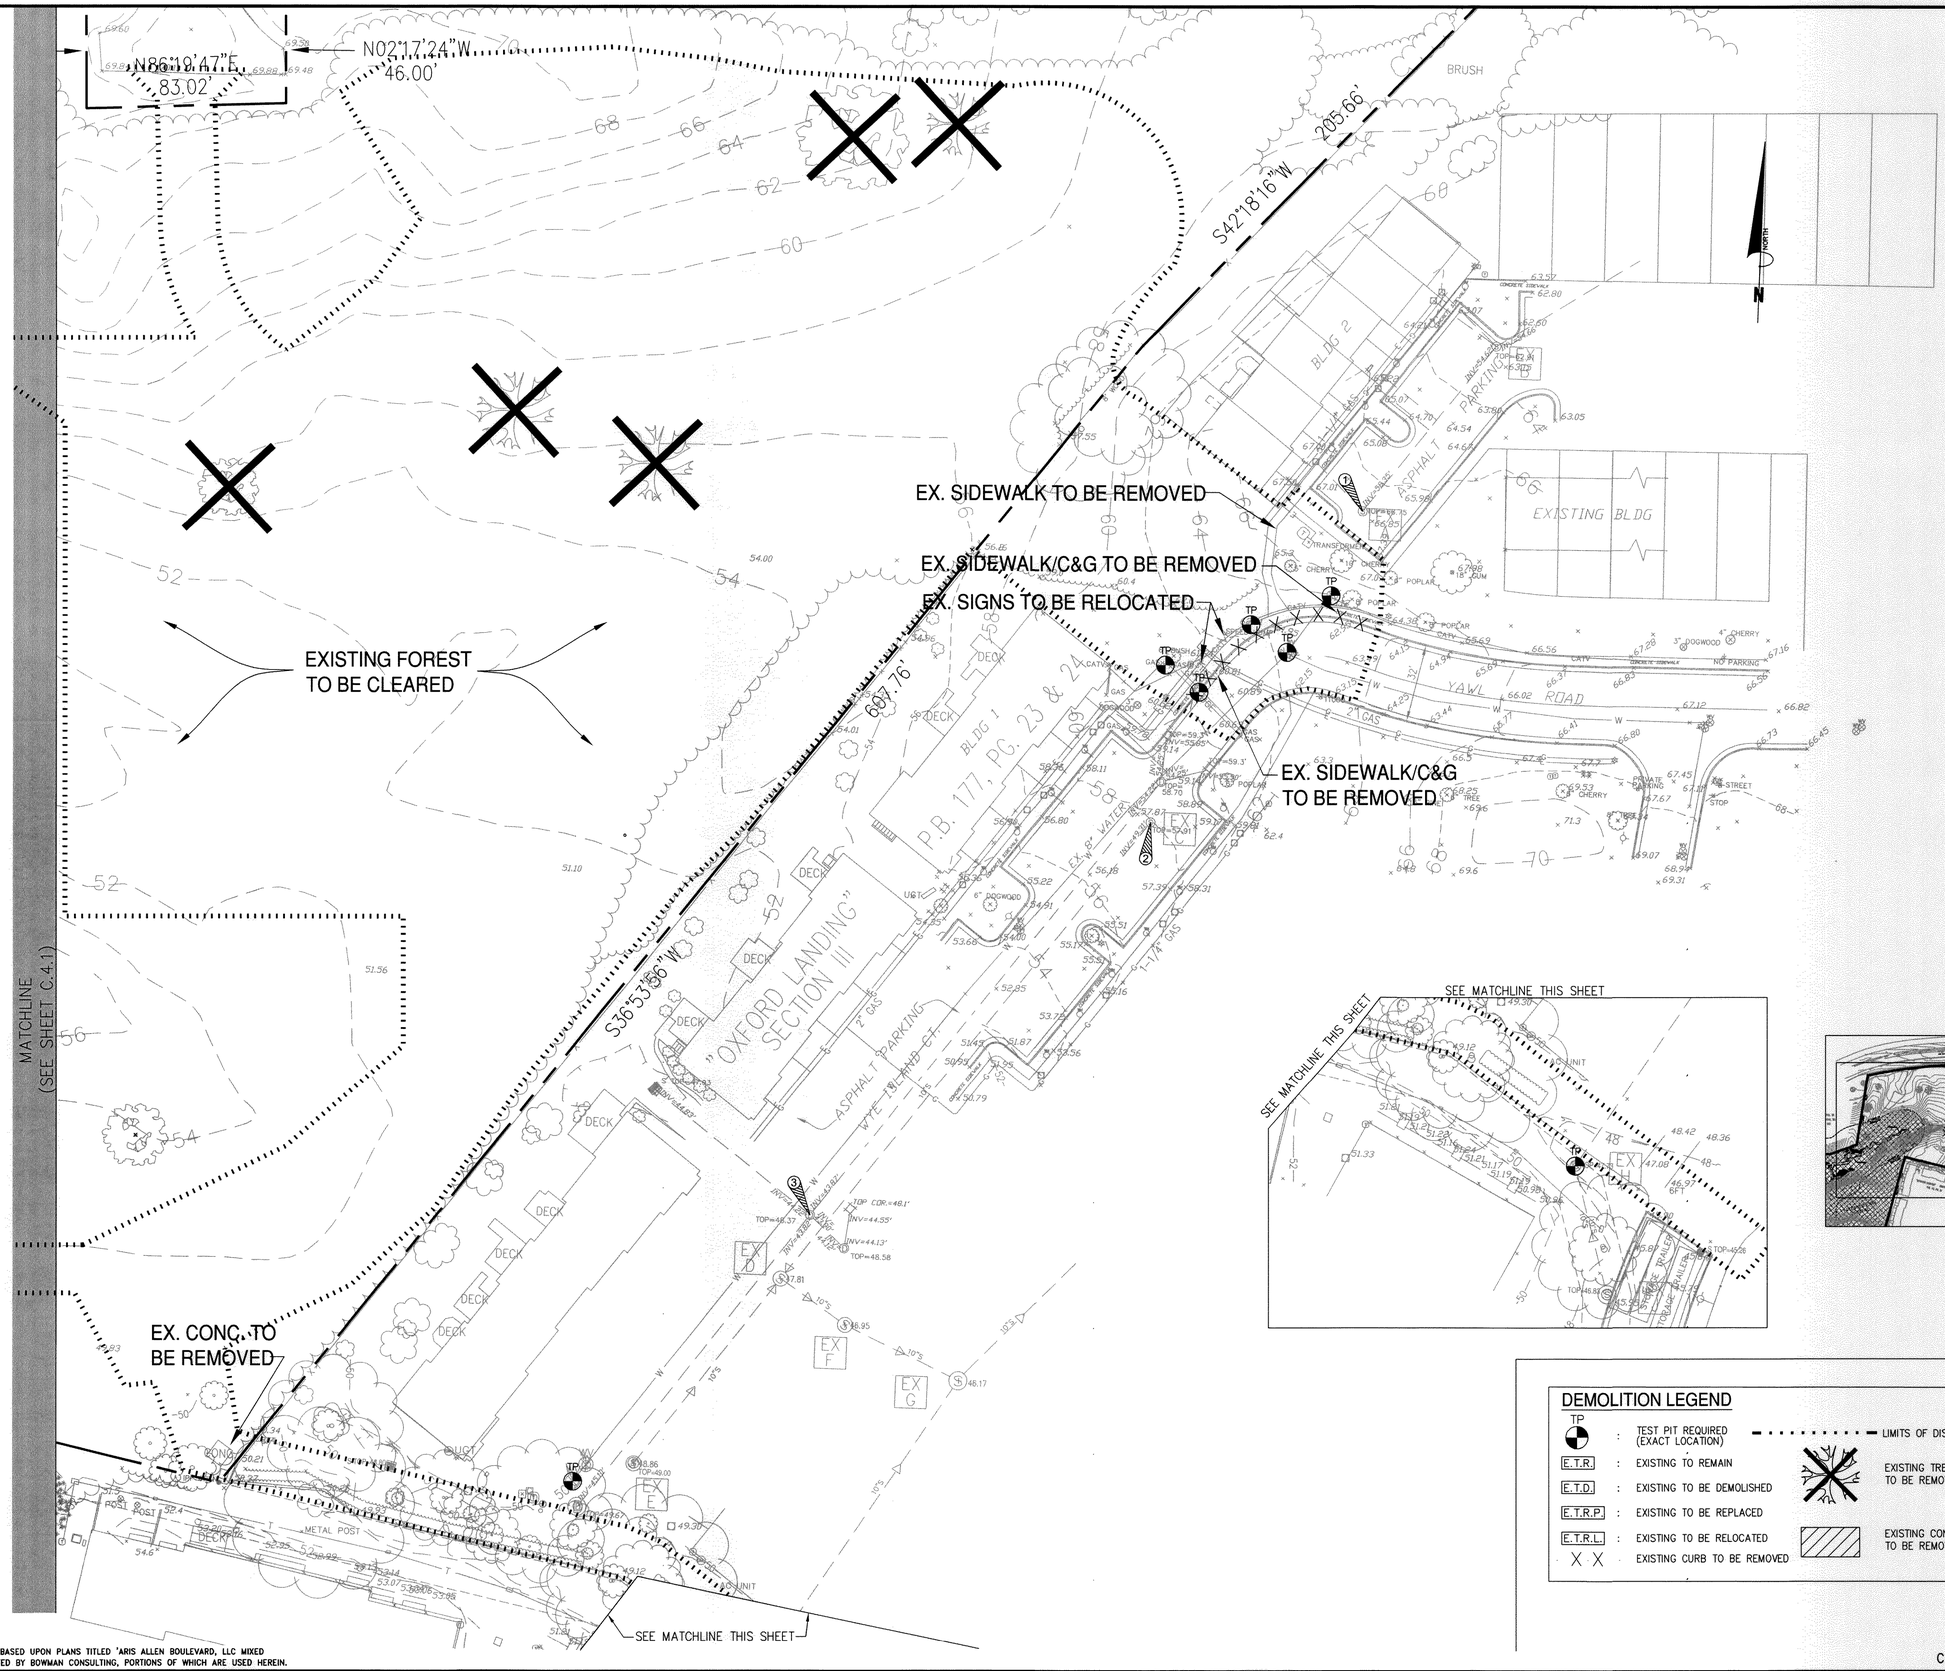

EXISTING SANITARY TABULATION

EX A	TOP = 66.75 " OUT = 58.35
EX B	TOP = 62.91 " IN = 54.66 " OUT = 54.62
EX C	TOP = 57.91 10" OUT = 49.31
EX D	TOP = 47.81 10" IN = 41.3 10" IN = 41.28 10" OUT = 41.2
EX E	TOP = 48.86 10" OUT = 42.3
EX F	TOP = 46.95 10" IN = 40.8 10" OUT = 40.8
EX G	TOP = 46.17 10" IN = 40.77 10" IN = 40.77 10" OUT = 40.57
EX H	TOP = 47.77 10" IN = 41.47 10" OUT = 41.37
EX J	TOP = 46.86 8" IN = 41.96 10" IN = 41.96 10" OUT = 41.86

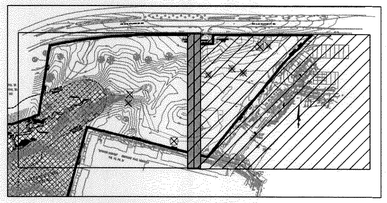

SHEET KEY

N.T.S.

DEMOLITION LEGEND

TP	:	TEST PIT REQUIRED (EXACT LOCATION)
E.T.R.	:	EXISTING TO REMAIN
E.T.D.	:	EXISTING TO BE DEMOLISHED
E.T.R.P.	:	EXISTING TO BE REPLACED
E.T.R.L.	:	EXISTING TO BE RELOCATED
X X	:	EXISTING CURB TO BE REMOVED

LIMITS OF DISTURBANCE

EXISTING TREE TO BE REMOVED

EXISTING CONCRETE TO BE REMOVED

NOTE:
CONTRACTOR TO VERIFY INVERTS AT ALL PROPOSED CONNECTIONS IDENTIFIED ON THIS PLAN

THESE PLANS ARE BASED UPON PLANS TITLED 'ARIS ALLEN BOULEVARD, LLC MIXED RESIDENTIAL' CREATED BY BOWMAN CONSULTING, PORTIONS OF WHICH ARE USED HEREIN.

COPYRIGHT © 2014, McLAREN ENGINEERING GROUP

NO.	DATE	REVISION	BY

McLaren ENGINEERING GROUP
applied ingenuity
McLaren Technical Services, Inc.
601 East Pratt Street, Suite 302 Baltimore, Maryland 21202
T. (410) 243-8787 F. (410) 243-4956 www.mgmclaren.com

PROJECT

ARIS T. ALLEN BOULEVARD
RESIDENTIAL PLANNED DEVELOPMENT
PART 1 - LOTS 26 - 31, 47 & 48

6TH ELECTION DISTRICT
CITY OF ANNAPOLIS, MARYLAND

TAX MAP/GRID: 51E/8

STATE OF MARYLAND
PIERO VAN MELLITS
No. 21875
PROFESSIONAL ENGINEER

I HEREBY CERTIFY THAT THESE DOCUMENTS WERE PREPARED OR APPROVED BY ME, AND THAT I AM A DULY LICENSED PROFESSIONAL ENGINEER UNDER THE LAWS OF THE STATE OF MARYLAND.

License No.: 21875 Expiration Date: 2/12/16

SHEET TITLE

GRADING PERMIT NO. GRD 14 - 0006

EXISTING CONDITIONS & DEMOLITION PLAN

PROJECT NO.	130003.01
SCALE	AS SHOWN
DATE	5/30/2014
DRAWN BY	JDS/CLW
CHECKED BY	PVM/TJC
DRAWING NO.	C4.20

7 OF 66 SHTS

FILE NAME: P:\Proj130\130003.01 Aris T. Allen Property\10_Dwgs\CAD7\Working\C4.00 XCOND & DEMO.dwg PLOT TIME: Mon, 02 Jun 2014 - 12:40pm LAST SAVE: Fri, 30 May 2014 - 2:01pm BY: JDSdey