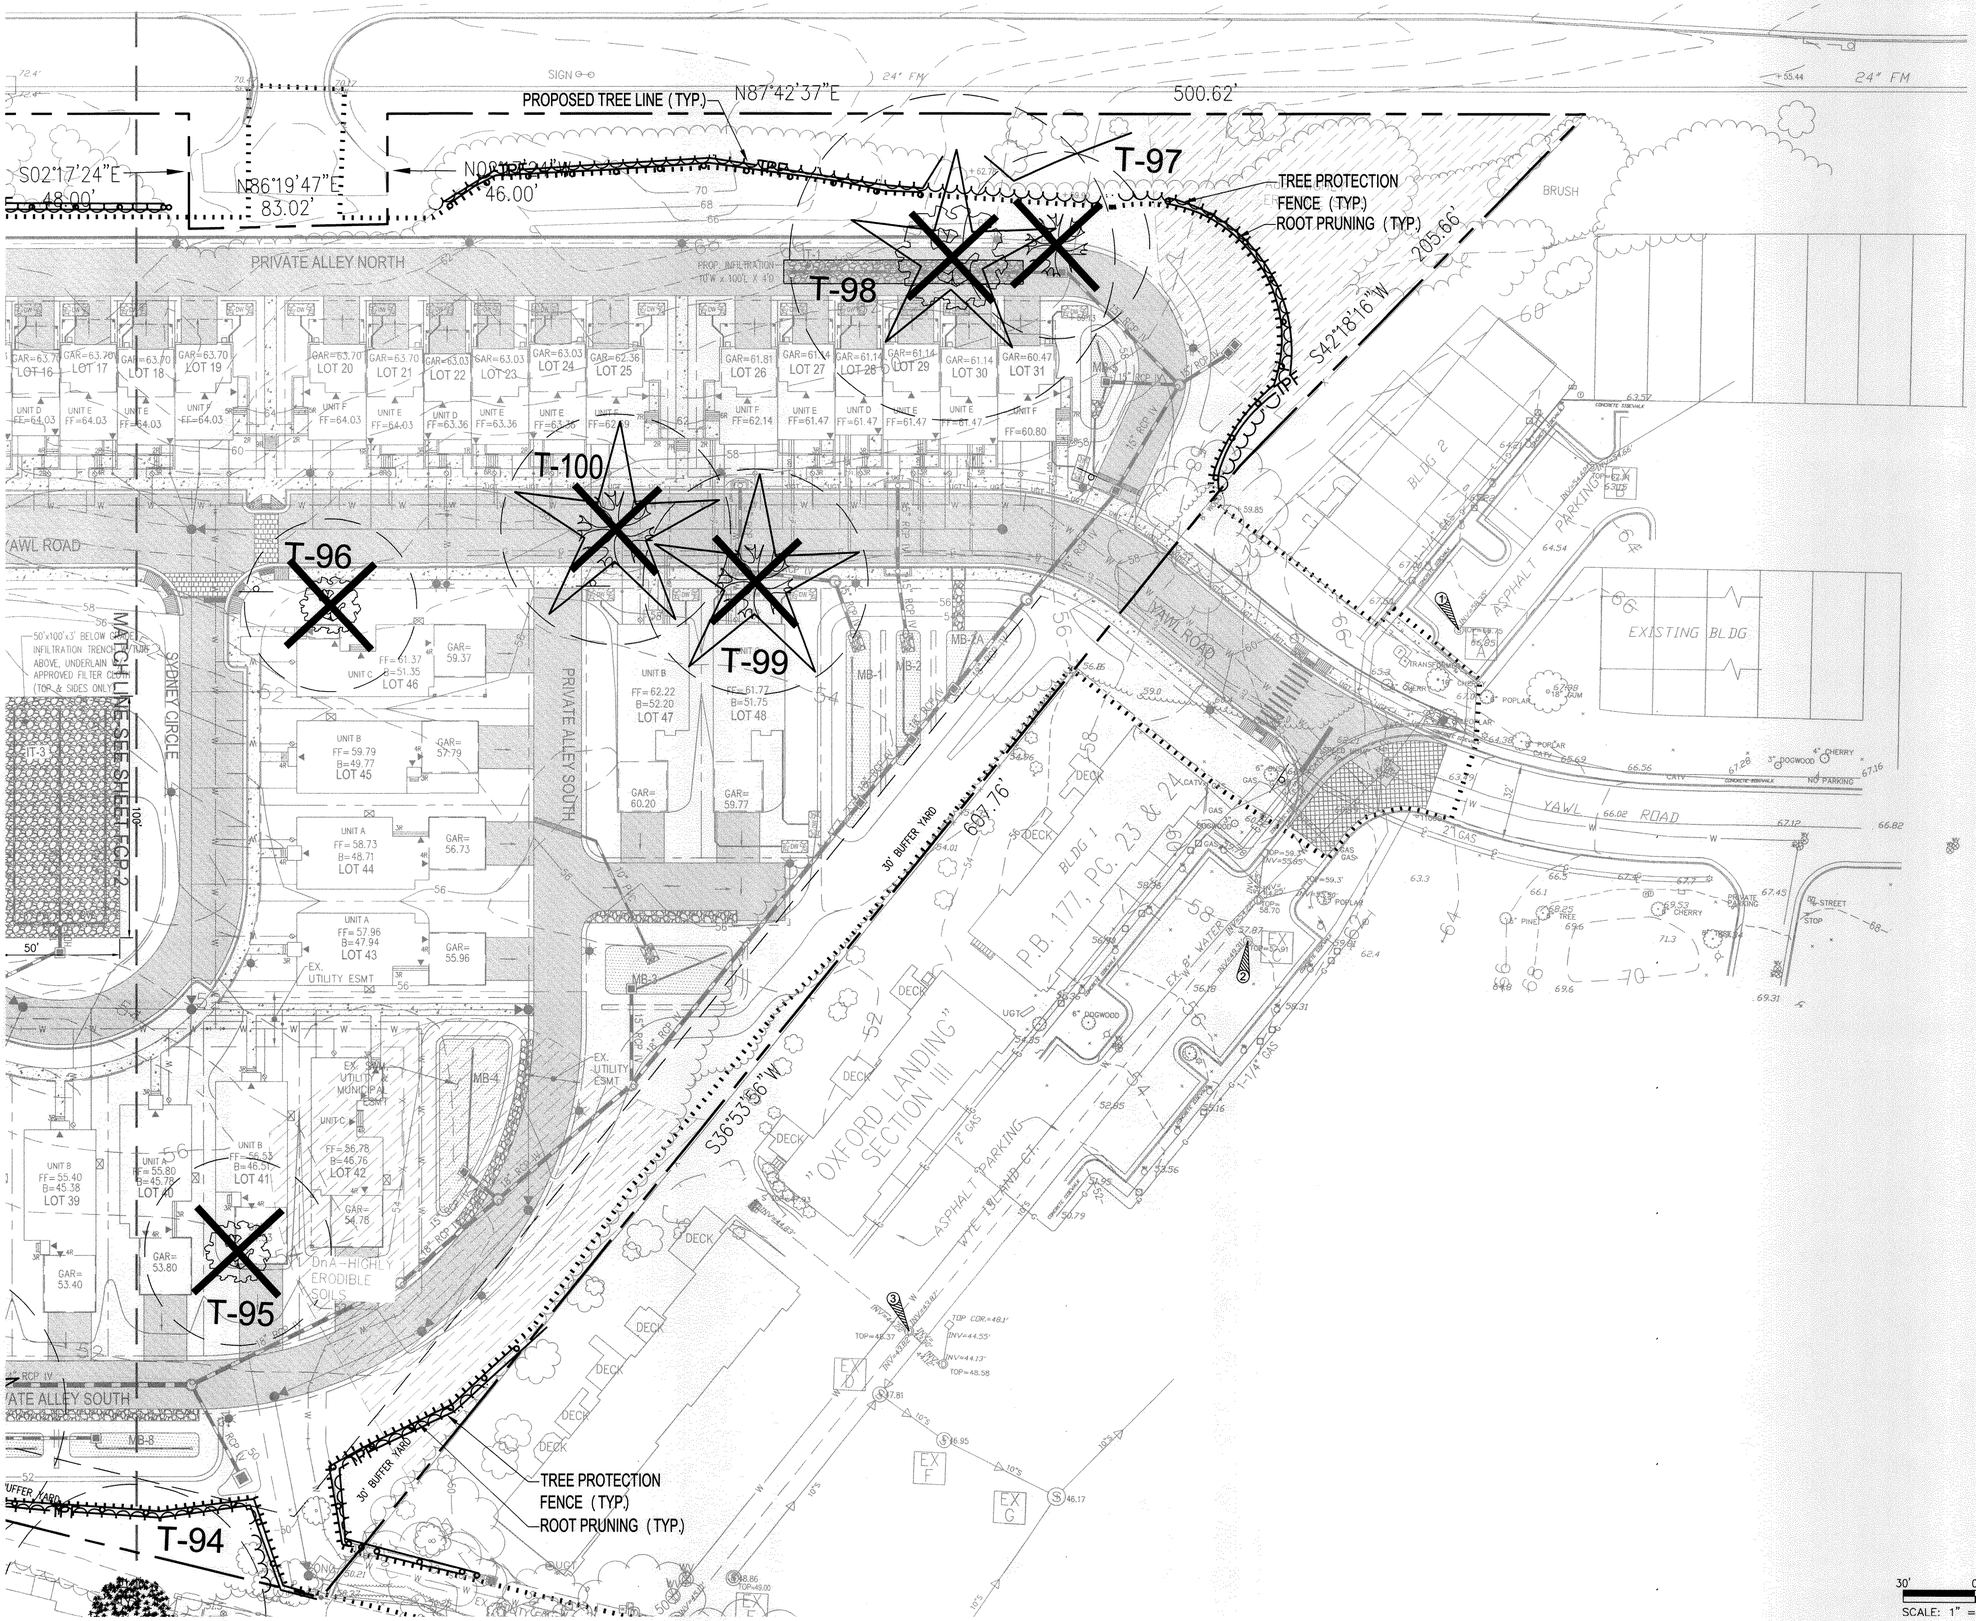

THESE PLANS ARE BASED UPON PLANS TITLED 'ARIS ALLEN BOULEVARD, LLC MIXED RESIDENTIAL' CREATED BY BOWMAN CONSULTING, PORTIONS OF WHICH ARE USED HEREIN.

COPYRIGHT © 2014, McLAREN ENGINEERING GROUP

NO.	DATE	REVISION	BY

McLaren ENGINEERING GROUP
Applied Ingenuity
McLaren Technical Services, Inc.
501 East Pratt Street, Suite 302 Baltimore, Maryland 21202
T. (410) 243-8787 F. (410) 243-4566 www.mgmclaren.com

PROJECT

ARIS T. ALLEN BOULEVARD
RESIDENTIAL PLANNED DEVELOPMENT
PART 1 - LOTS 26 - 31, 47 & 48

6TH ELECTION DISTRICT
CITY OF ANNAPOLIS, MARYLAND

TAX MAP/GRID: 51E/8

STATE OF MARYLAND
TIMOTHY JOSEPH CARROLL
No. 3257
LANDSCAPE ARCHITECT
5-30-14

SHEET TITLE

GRADING PERMIT NO.: GRD 14 - 0006

DETAILED FOREST CONSERVATION PLAN

PROJECT NO.	130003.01
SCALE	AS SHOWN
DATE	5/30/2014
DRAWN BY	JDS/CLW
CHECKED BY	PVM/TJC
DRAWING NO.	FCP-3

65 OF 66 SHTS

FILE NAME: P:\Proj130\130003.01 Aris T. Allen Property\10_Dwgs\CADD\Working\NR-FSD & FCP\FCP.dwg PLOT TIME: Mon, 02 Jun 2014 - 4:09pm LAST SAVE: Mon, 02 Jun 2014 - 3:54pm BY: lforres