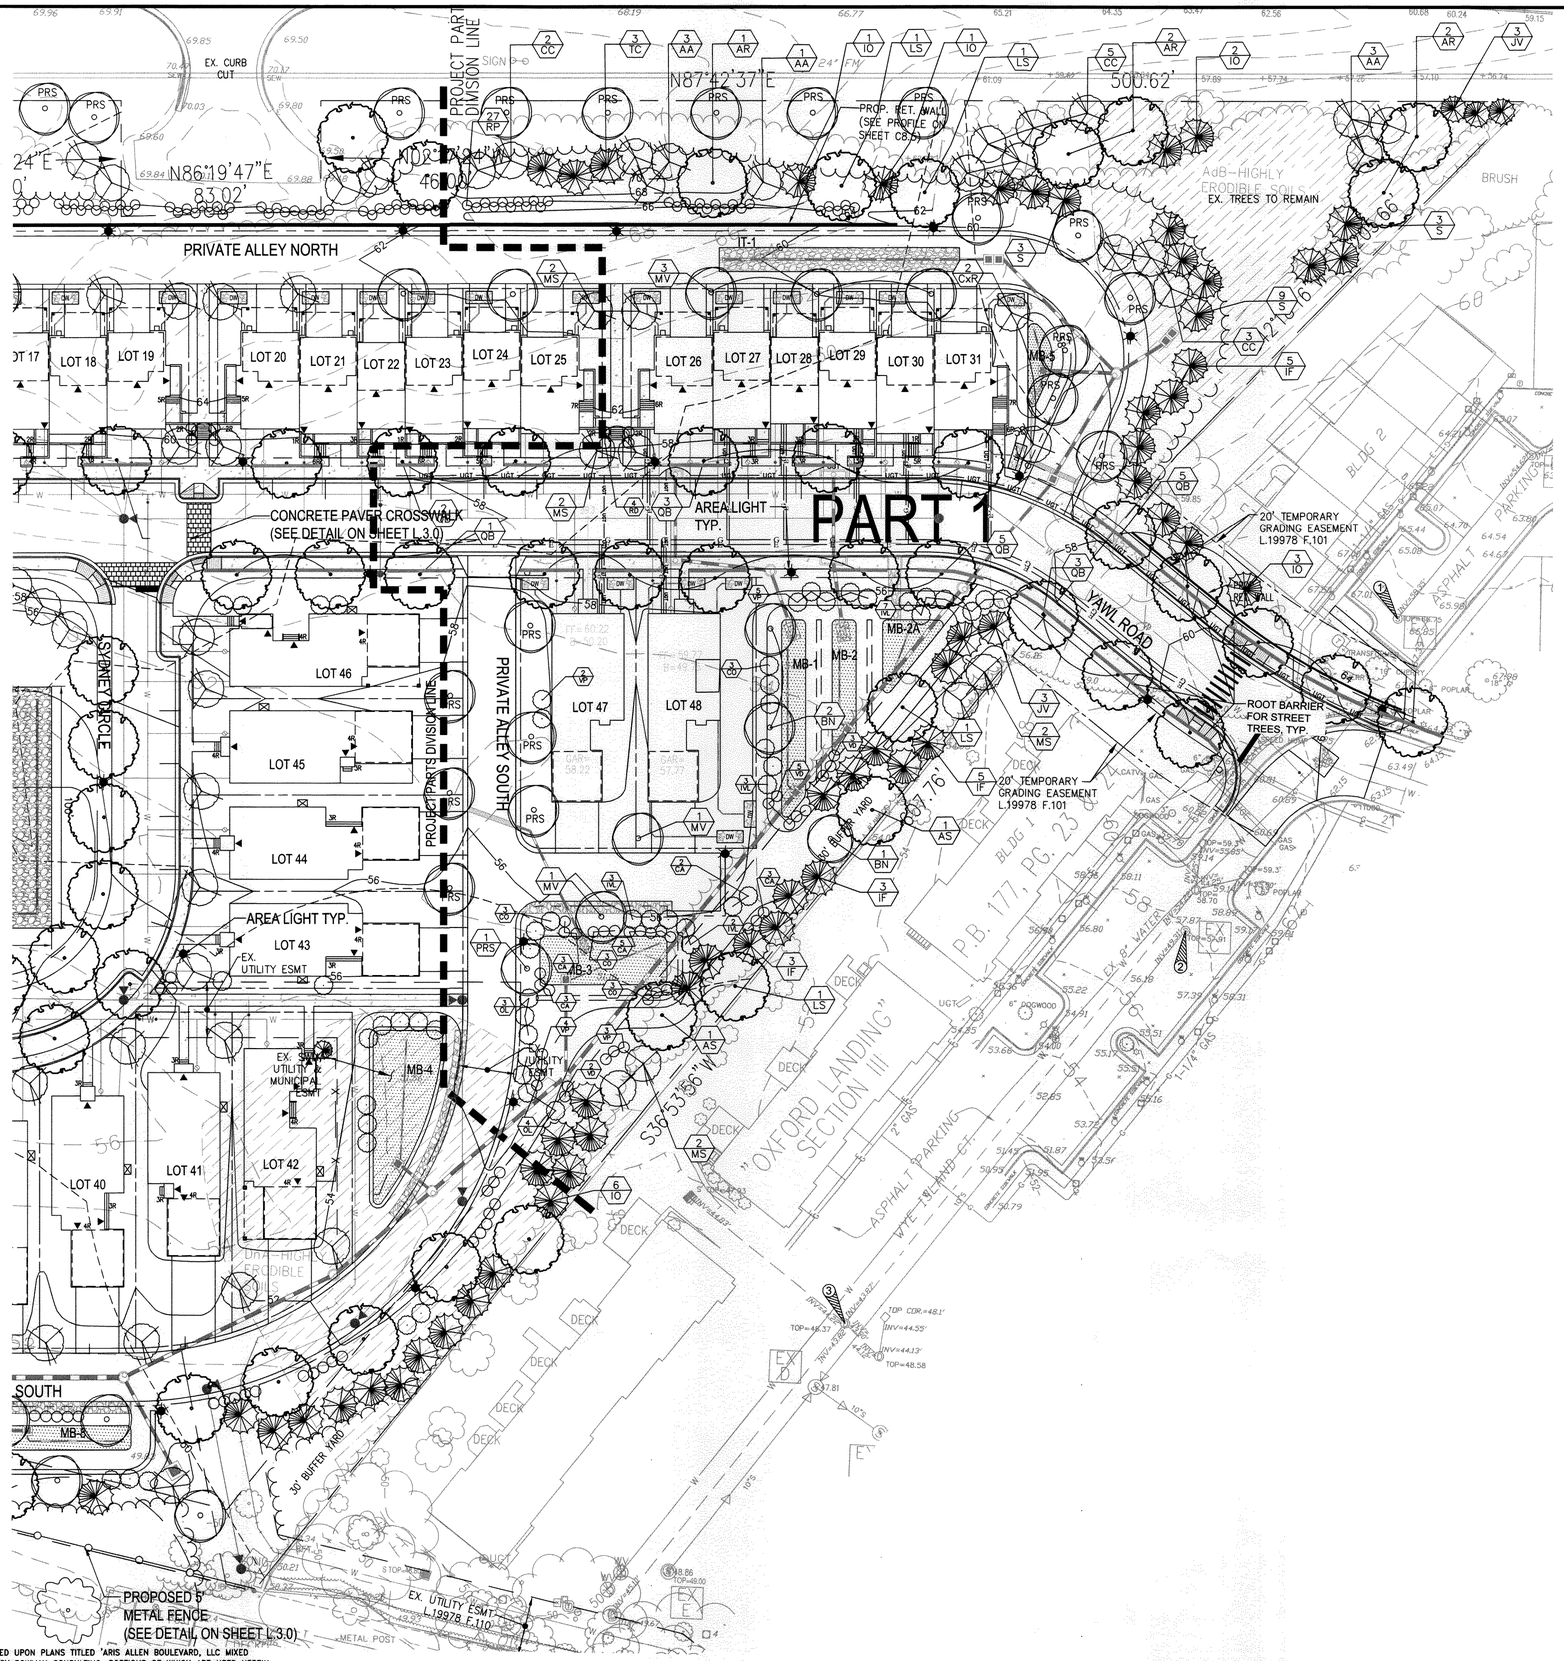

NOTES:
1. SEE SHEET L1.3 FOR TYPICAL UNIT PLANTINGS.
2. SEE SHEETS L1.4 THROUGH L1.6 FOR ENLARGEMENTS OF BIORETENTION PLANTING AREAS.
3. DRY UTILITY LAYOUT IS SCHEMATIC ONLY AND HAS NOT BEEN FULLY DESIGNED AT THIS TIME. IT IS SHOWN FOR PART 1 ONLY AND FOR REFERENCE ONLY. FIELD ADJUSTMENTS CAN BE MADE TO THE PLANT MATERIAL SHOULD CONFLICTS ARISE ONCE THE FINAL UTILITY DESIGN IS COMPLETE.

PLANT SYMBOL LEGEND

- SHADE TREE
- MINOR SHADE TREE
- ORNAMENTAL TREE
- EVERGREEN TREE
- TREE SPECIES SYMBOL (2 AM)
- LARGE SHRUB
- MEDIUM SHRUB
- SMALL SHRUB
- PERENNIALS & ORNAMENTAL GRASSES
- EXISTING TREE TO REMAIN
- PROPOSED ROOT BARRIER FOR STREET TREES

NORTH

30' 0 30' 60' FEET
SCALE: 1" = 30'

COPYRIGHT © 2014, McLAREN ENGINEERING GROUP

NO.	DATE	REVISION	BY

McLaren ENGINEERING GROUP
applied ingenuity
McLaren Technical Services, Inc.
601 East Pratt Street, Suite 302 Baltimore, Maryland 21202
T. (410) 243-8787 F. (410) 243-4956 www.mgmclaren.com

PROJECT
ARIS T. ALLEN BOULEVARD
RESIDENTIAL PLANNED DEVELOPMENT
PART 1 - LOTS 26 - 31, 47 & 48
TAX MAP/GRID: 51E/8 6TH ELECTION DISTRICT
CITY OF ANNAPOLIS, MARYLAND

STATE OF MARYLAND
JAMES ERIN SCHOLL
No. 2357
LANDSCAPE ARCHITECT
9/30/14

SHEET TITLE
GRADING PERMIT NO. GRD 14 - 0006
LANDSCAPE PLAN

PROJECT NO.	130003.01
SCALE	AS SHOWN
DATE	5/30/2014
DRAWN BY	JDS/CLW
CHECKED BY	PVM/TJC
DRAWING NO.	L1.2

46 OF 66 SHTS

THESE PLANS ARE BASED UPON PLANS TITLED 'ARIS ALLEN BOULEVARD, LLC MIXED RESIDENTIAL' CREATED BY BOWMAN CONSULTING, PORTIONS OF WHICH ARE USED HEREIN.

FILE NAME: P:\Proj130\130003.01 Aris T. Allen Property\10_Dwgs\CADD\Working\L1.0-L1.6 LANDSCAPE PLAN.dwg PLOT TIME: Mon, 02 Jun 2014 - 4:42pm LAST SAVE: Mon, 02 Jun 2014 - 4:41pm BY: TCrawley