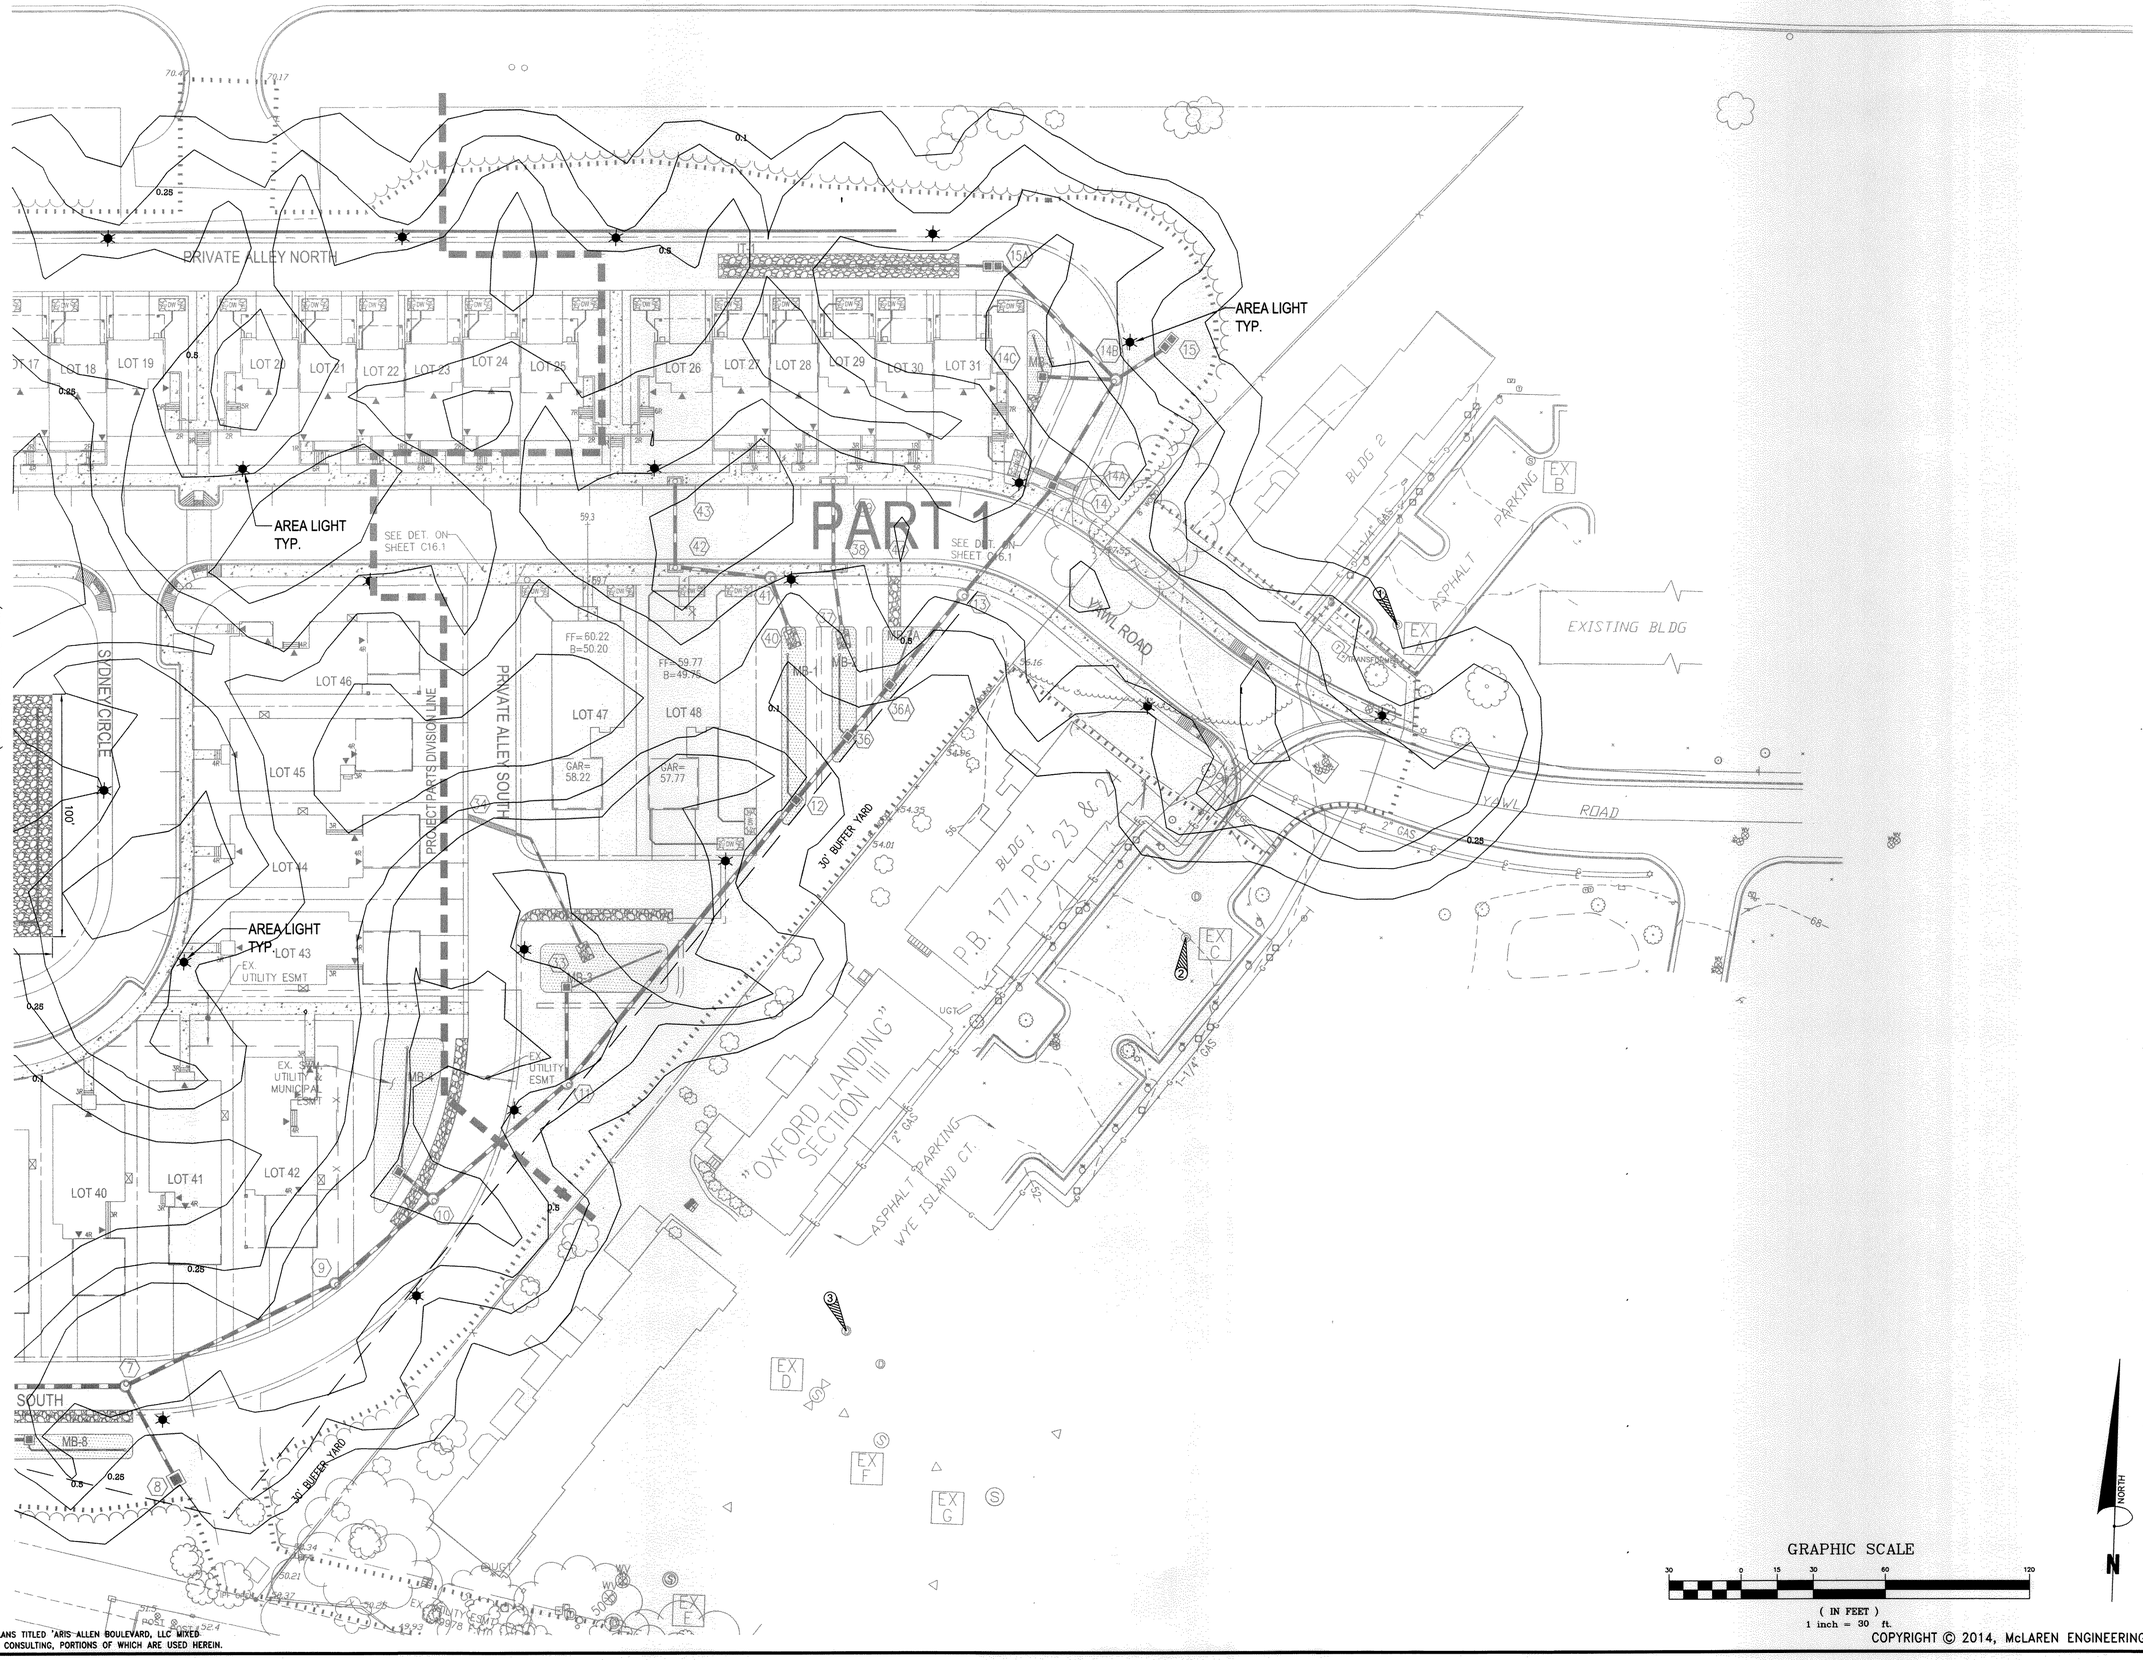

THESE PLANS ARE BASED UPON PLANS TITLED 'ARIS ALLEN BOULEVARD, LLC MIXED RESIDENTIAL' CREATED BY BOWMAN CONSULTING, PORTIONS OF WHICH ARE USED HEREIN.

COPYRIGHT © 2014, McLAREN ENGINEERING GROUP

NO.	DATE	REVISION	BY

McLaren ENGINEERING GROUP
applied ingenuity
McLaren Technical Services, Inc.
601 East Pratt Street, Suite 302 Baltimore, Maryland 21202
T. (410) 243-8787 F. (410) 243-4896 www.mgmclaren.com

PROJECT

ARIS T. ALLEN BOULEVARD
RESIDENTIAL PLANNED DEVELOPMENT
PART 1 - LOTS 26 - 31, 47 & 48

6TH ELECTION DISTRICT
CITY OF ANNAPOLIS, MARYLAND

TAX MAP/GRID: 51E/8

HERO VAN MELLITS
No. 21875
REGISTERED PROFESSIONAL ENGINEER
STATE OF MARYLAND

I HEREBY CERTIFY THAT THESE DOCUMENTS WERE PREPARED OR APPROVED BY ME, AND THAT I AM A DULY LICENSED PROFESSIONAL ENGINEER UNDER THE LAWS OF THE STATE OF MARYLAND.

License No.: 21875 Expiration Date: 2/12/15

SHEET TITLE

GRADING PERMIT NO.: GRD 14 - 0006

LIGHTING PLAN & PHOTOMETRIC STUDY

PROJECT NO.	130003.01
SCALE	AS SHOWN
DATE	5/30/2014
DRAWN BY	JDS/CLW
CHECKED BY	PVM/TJC

DRAWING NO.

L4.1

58 OF 66 SHTS

FILE NAME: P:\Proj30\130003.01 Aris T. Allen Property\10_Dwgs\CADD\Working\L4.0-L4.2 LIGHTING PLAN.dwg PLOT TIME: Mon, 02 Jun 2014 - 1:26pm LAST SAVE: Fri, 30 May 2014 - 3:22pm BY: JSidey