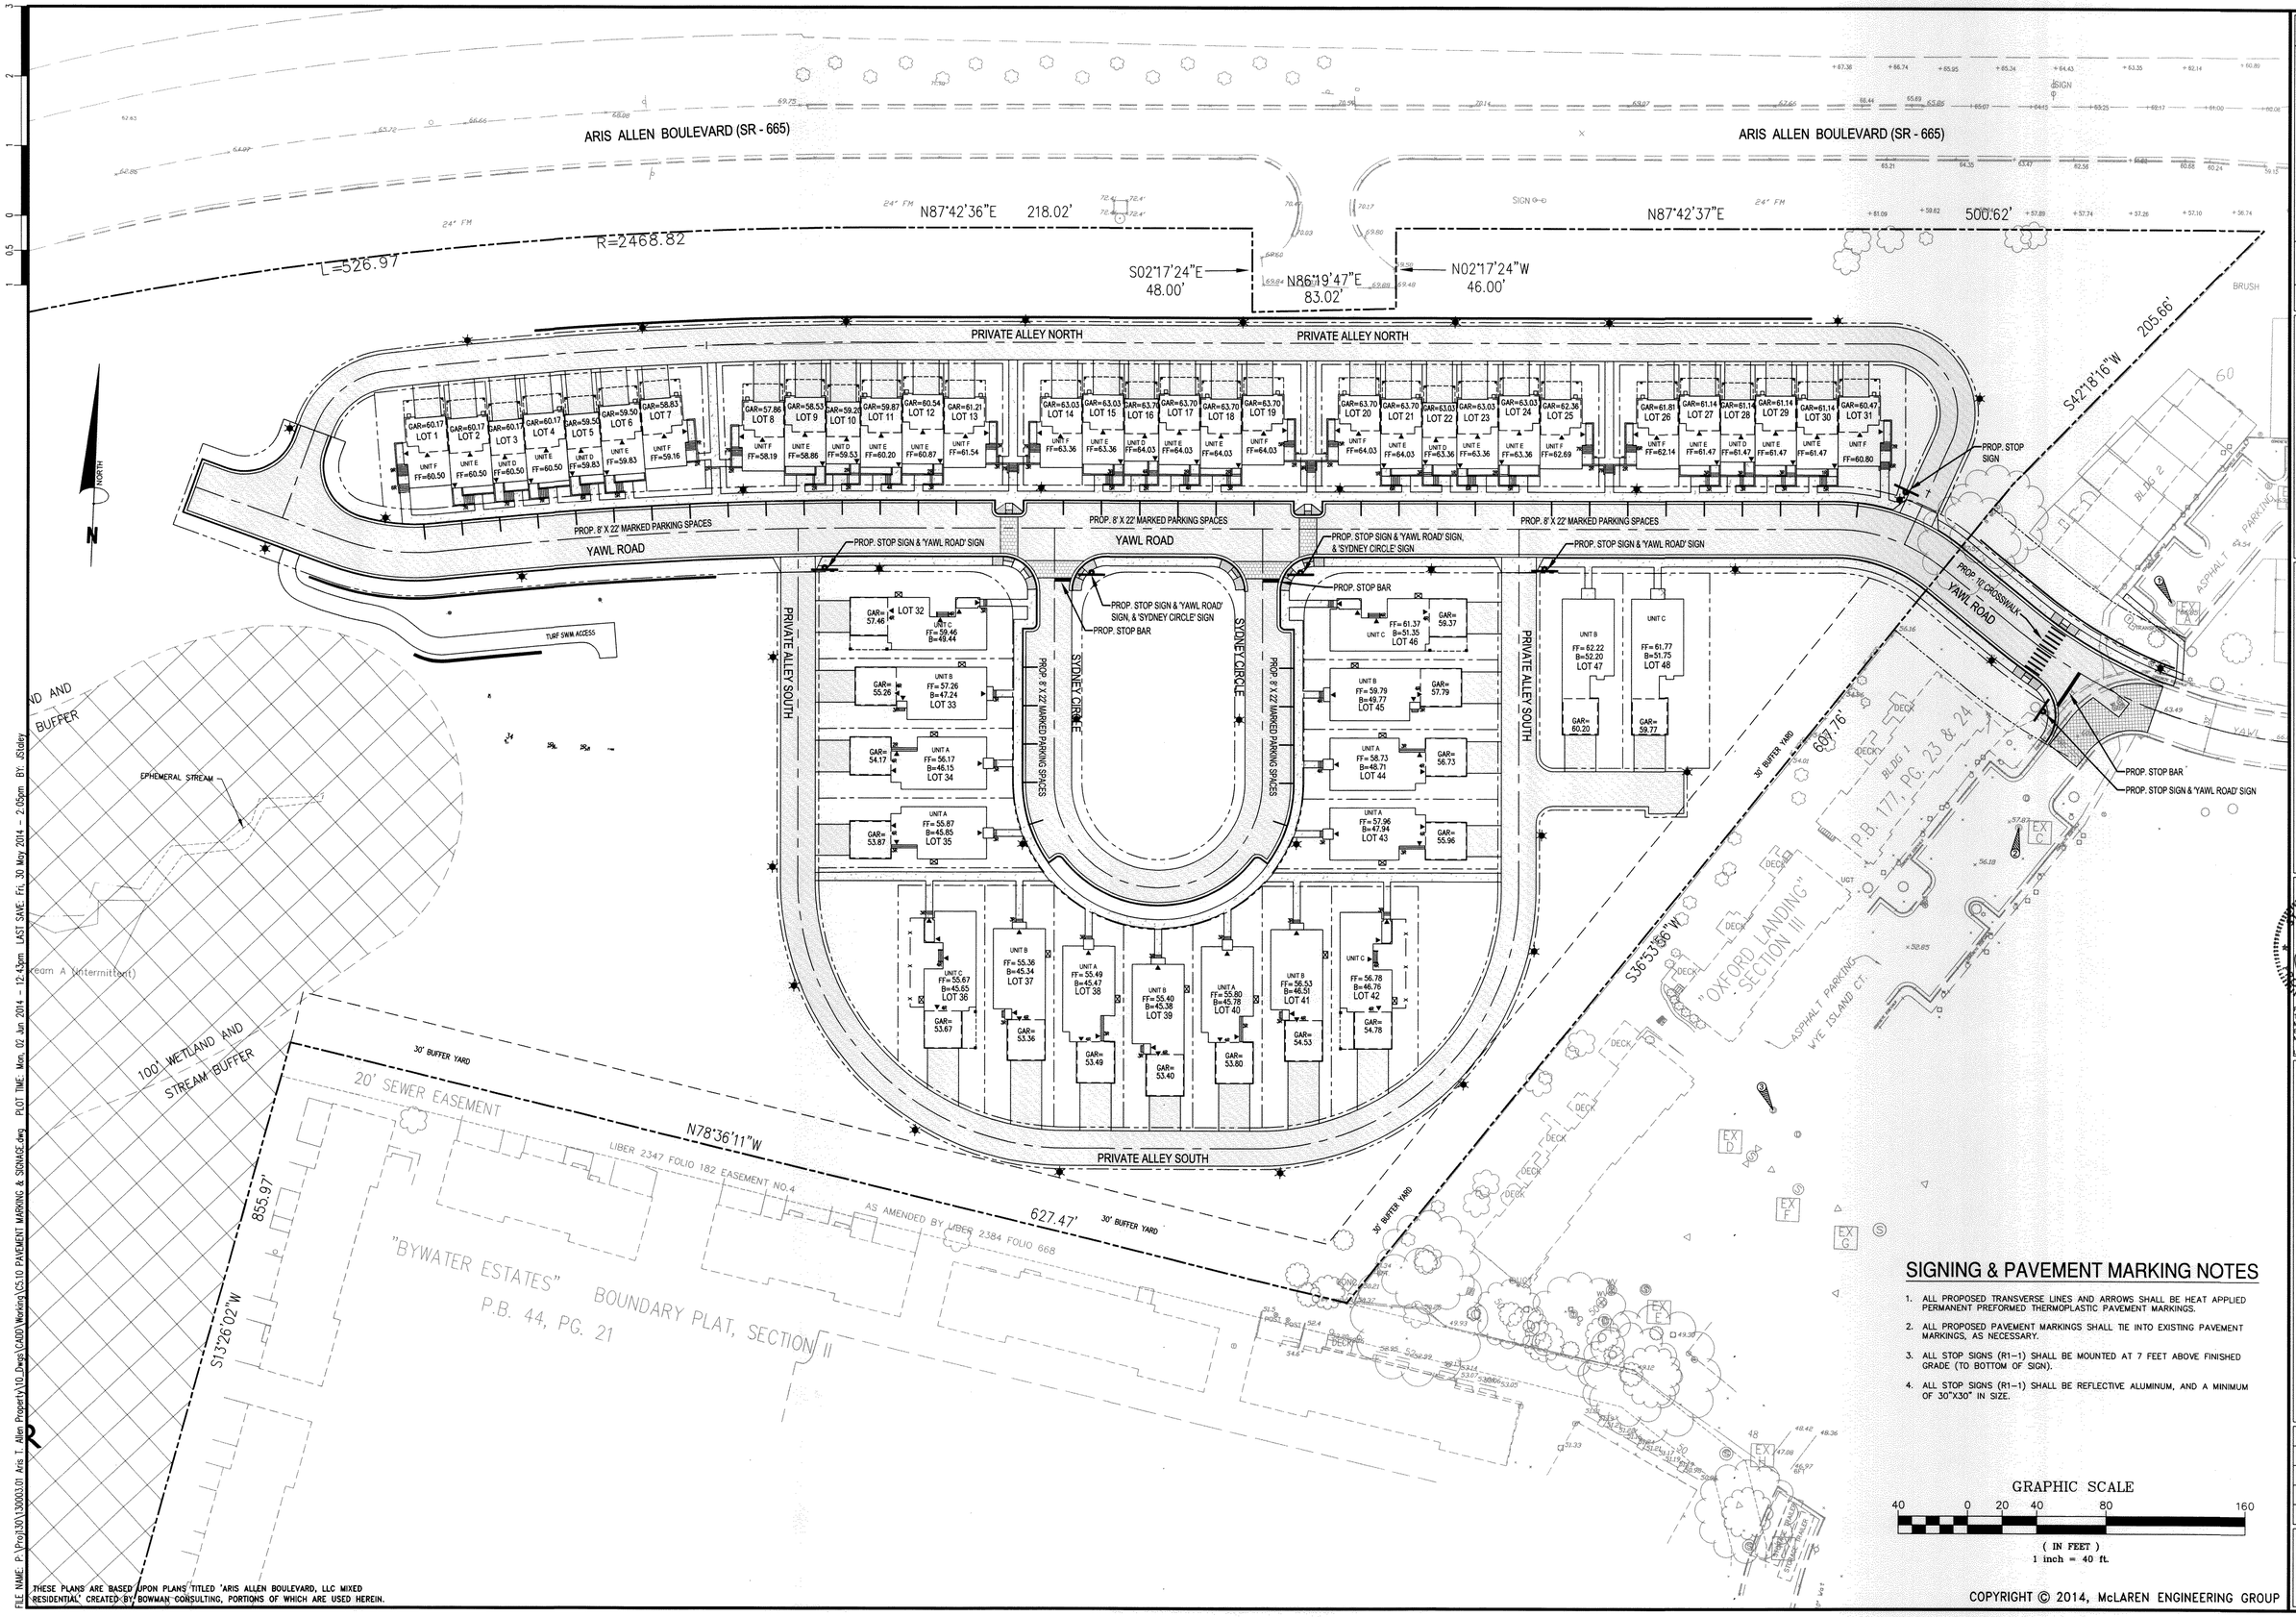

SIGNING & PAVEMENT MARKING NOTES

1. ALL PROPOSED TRANSVERSE LINES AND ARROWS SHALL BE HEAT APPLIED PERMANENT PREFORMED THERMOPLASTIC PAVEMENT MARKINGS.
2. ALL PROPOSED PAVEMENT MARKINGS SHALL TIE INTO EXISTING PAVEMENT MARKINGS, AS NECESSARY.
3. ALL STOP SIGNS (R1-1) SHALL BE MOUNTED AT 7 FEET ABOVE FINISHED GRADE (TO BOTTOM OF SIGN).
4. ALL STOP SIGNS (R1-1) SHALL BE REFLECTIVE ALUMINUM, AND A MINIMUM OF 30"X30" IN SIZE.

GRAPHIC SCALE

40 0 20 40 80 160

(IN FEET)
1 inch = 40 ft.

THESE PLANS ARE BASED UPON PLANS TITLED 'ARIS ALLEN BOULEVARD, LLC MIXED RESIDENTIAL' CREATED BY BOWMAN CONSULTING, PORTIONS OF WHICH ARE USED HEREIN.

COPYRIGHT © 2014, McLAREN ENGINEERING GROUP

NO.	DATE	REVISION	BY

McLaren ENGINEERING GROUP
applied ingenuity
McLaren Technical Services, Inc.
601 East Pratt Street, Suite 302 Baltimore, Maryland 21202
T. (410) 243-8787 F. (410) 243-4856 www.mgmclaren.com

PROJECT

ARIS T. ALLEN BOULEVARD
RESIDENTIAL PLANNED DEVELOPMENT
PART 1 - LOTS 26 - 31, 47 & 48

6TH ELECTION DISTRICT
CITY OF ANNAPOLIS, MARYLAND

TAX MAP/GRID: 51E/8

STATE OF MARYLAND
PIERO VAN MELLITS
No. 21875
REGISTERED PROFESSIONAL ENGINEER

PROFESSIONAL ENGINEER CERTIFY THAT THESE DOCUMENTS WERE PREPARED OR APPROVED BY ME, AND THAT I AM A DULY LICENSED PROFESSIONAL ENGINEER UNDER THE LAWS OF THE STATE OF MARYLAND

License No.: 21875 Expiration Date: 2/12/16

SHEET TITLE

GRADING PERMIT NO.: GRD 14 - 0006

PAVEMENT MARKING & SIGNAGE PLAN

PROJECT NO.	130003.01
SCALE	AS SHOWN
DATE	5/30/2014
DRAWN BY	JDS/CLW
CHECKED BY	PVM/TJC
DRAWING NO.	C5.10

10 OF 66 SHTS

FILE NAME: P:\Proj\130\130003.01 Aris T. Allen Property\10_Dwgs\CADD\Working\C5.10 PAVEMENT MARKING & SIGNAGE.dwg PLOT TIME: Mon, 02 Jun 2014 - 12:43pm LAST SAVE: Fri, 30 May 2014 - 2:05pm BY: JStaley