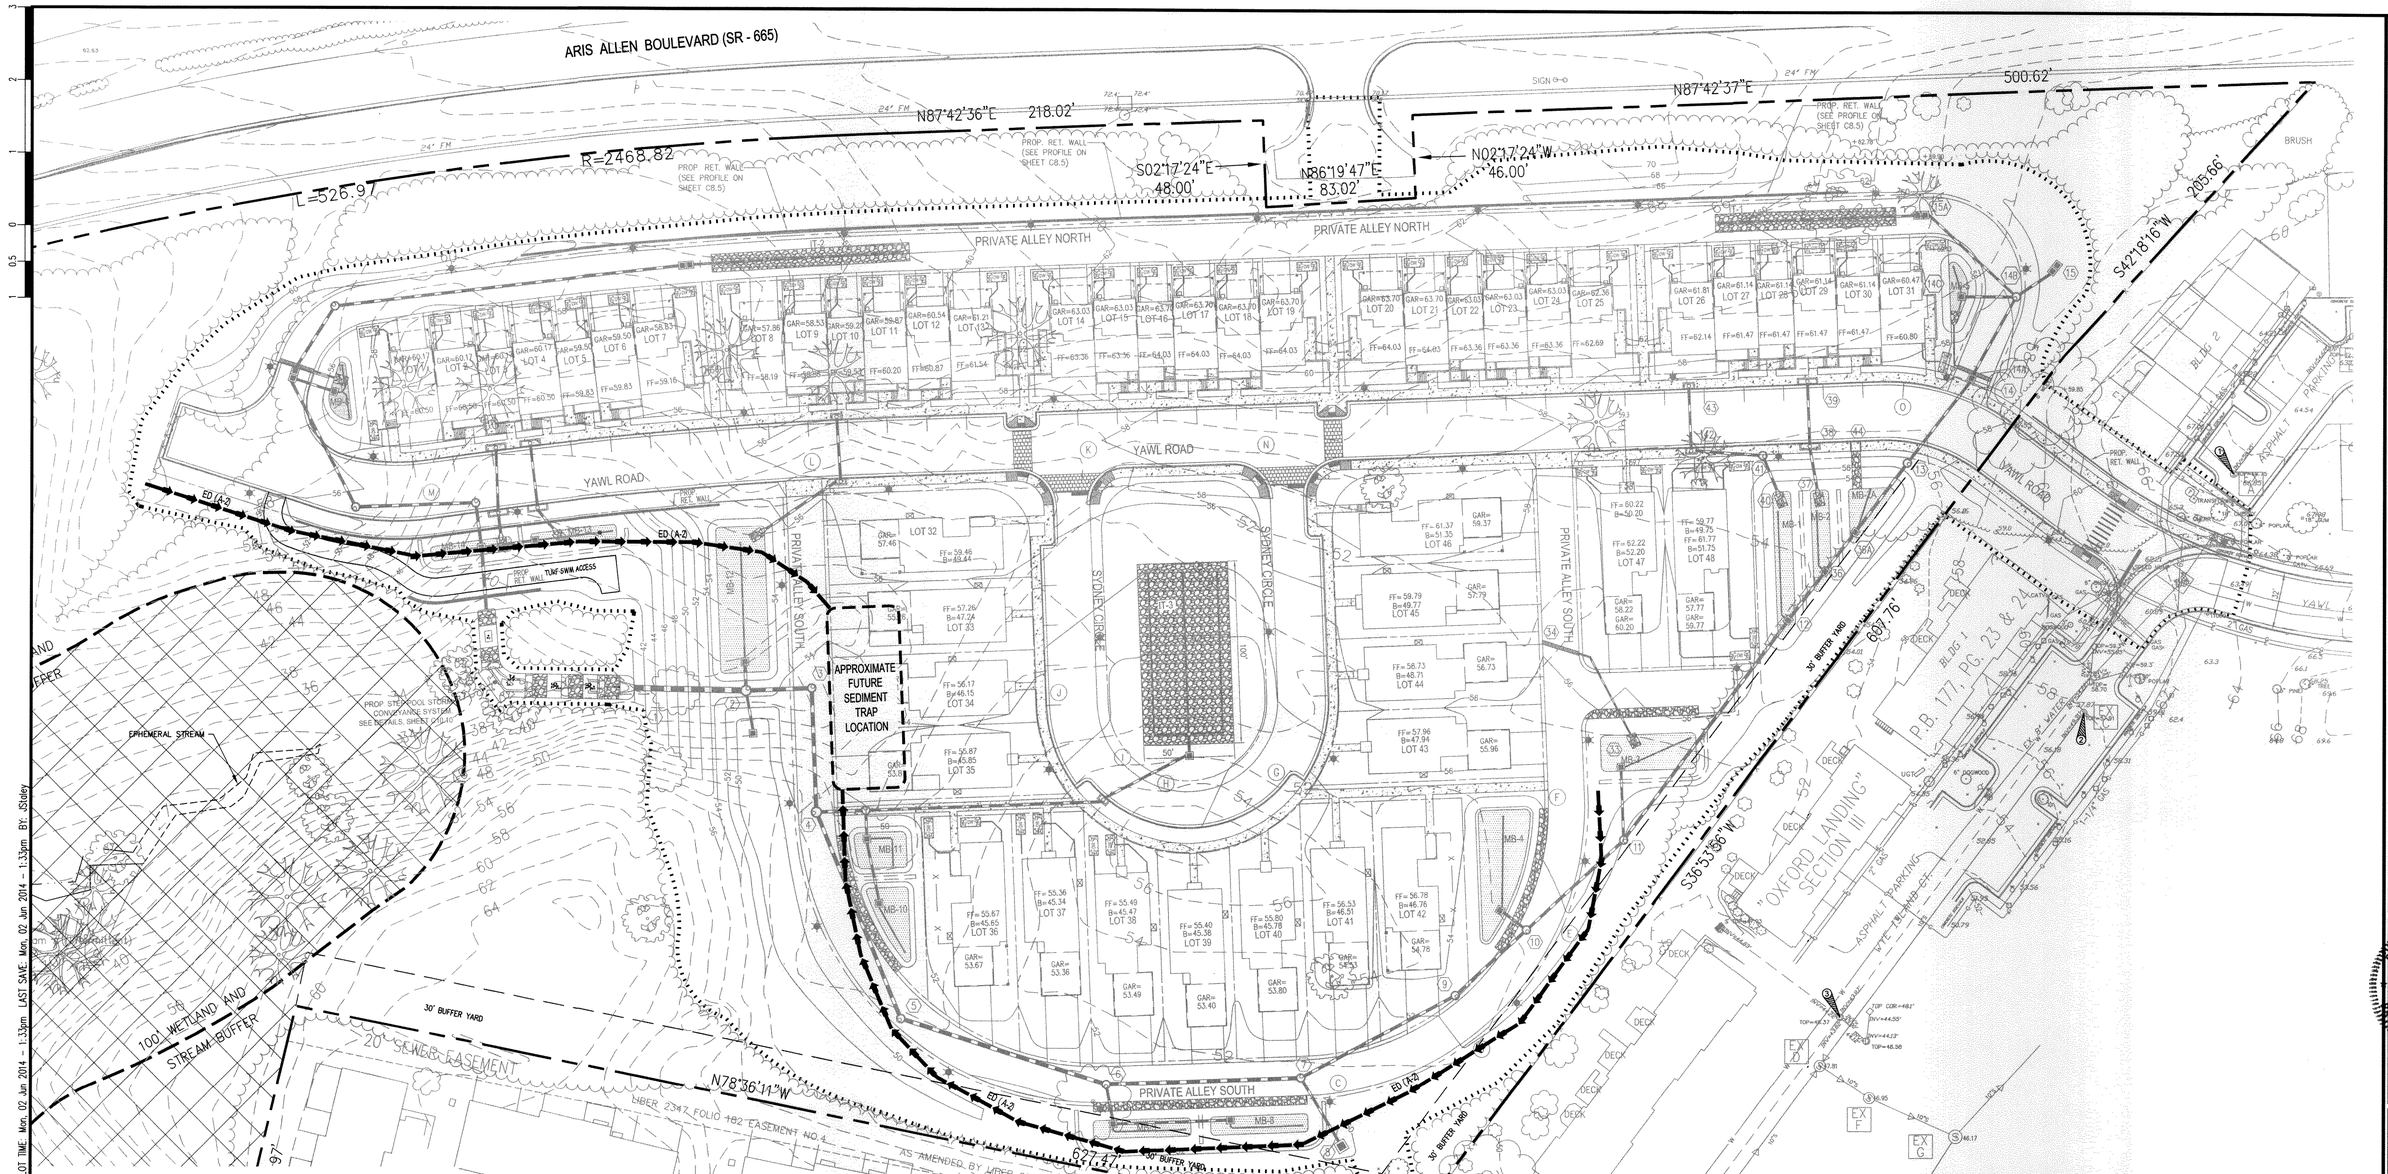

LEGEND

SCE	STABILIZED CONSTRUCTION ENTRANCE
—SF—	SILT FENCE
—SSF—	SUPER SILT FENCE
—TPF— SSF—	SUPER SILT FENCE/ TREE PROTECTION FENCE
TB (A-2)	TEMPORARY EARTH BERM
	LIMIT OF DISTURBANCE (LOD)
	AGIP - AT-GRADE INLET PROTECTION CIP - CURB INLET PROTECTION
	REMOVABLE PUMPING STATION (RPS)
	BAFFLE BOARDS

MISS UTILITY

CALL "MISS UTILITY" AT 1-800-257-7777, 48 HOURS PRIOR TO THE START OF WORK. THE EXCAVATOR MUST NOTIFY ALL PUBLIC UTILITY COMPANIES WITH UNDER GROUND FACILITIES IN THE AREA OF PROPOSED EXCAVATION AND HAVE THOSE FACILITIES LOCATED BY THE UTILITY COMPANIES PRIOR TO COMMENCING EXCAVATION. THE EXCAVATOR IS RESPONSIBLE FOR COMPLIANCE WITH REQUIREMENTS OF MARYLAND CODES AND REGULATIONS.

THESE PLANS ARE BASED UPON PLANS TITLED 'ARIS ALLEN BOULEVARD, LLC MIXED RESIDENTIAL' CREATED BY BOWMAN CONSULTING, PORTIONS OF WHICH ARE USED HEREIN.

THIS SHEET FOR EROSION AND SEDIMENT CONTROL PURPOSES ONLY!!

GRAPHIC SCALE

40 0 20 40 80 160

(IN FEET)
1 inch = 40 ft.

PROVIDED AS A REFERENCE ONLY, PER CITY OF ANNAPOLIS (DNEP)

COPYRIGHT © 2014, McLAREN ENGINEERING GROUP

NO.	DATE	REVISION	BY

McLaren ENGINEERING GROUP
applied ingenuity
McLaren Technical Services, Inc.
601 East Pratt Street, Suite 302 Baltimore, Maryland 21202
T: (410) 243-9787 F: (410) 243-4956 www.mgmclaren.com

PROJECT

ARIS T. ALLEN BOULEVARD
RESIDENTIAL PLANNED DEVELOPMENT
PART 1 - LOTS 26 - 31, 47 & 48

TAX MAP/GRID: 51E/8 — 6TH ELECTION DISTRICT — CITY OF ANNAPOLIS, MARYLAND

STATE OF MARYLAND
PIERO VAN MELLITS
No. 21875
REGISTERED PROFESSIONAL ENGINEER

PROFESSIONAL CERTIFICATION: I HEREBY CERTIFY THAT THESE DOCUMENTS WERE PREPARED OR APPROVED BY ME, AND THAT I AM A DULY LICENSED PROFESSIONAL ENGINEER UNDER THE LAWS OF THE STATE OF MARYLAND.

License No.: 21875 Expiration Date: 2/12/16

SHEET TITLE

GRADING PERMIT NO.: GRD 14 - 0006

PRELIMINARY
EROSION & SEDIMENT CONTROL
PLAN (PART 2)

PROJECT NO.	130003.01
SCALE	AS SHOWN
DATE	5/30/2014
DRAWN BY	JDS/CLW
CHECKED BY	PVM/TJC
DRAWING NO.	C8.30

19 OF 66 SHTS

FILE NAME: P:\Proj130\130003.01 Aris T. Allen Property\10_Dwgs\CADD\Working\C8.30 SEDIMENT CONTROL Part 2.dwg PLOT TIME: Mon, 02 Jun 2014 - 1:33pm LAST SAVE: Mon, 02 Jun 2014 - 1:33pm BY: JSDaley