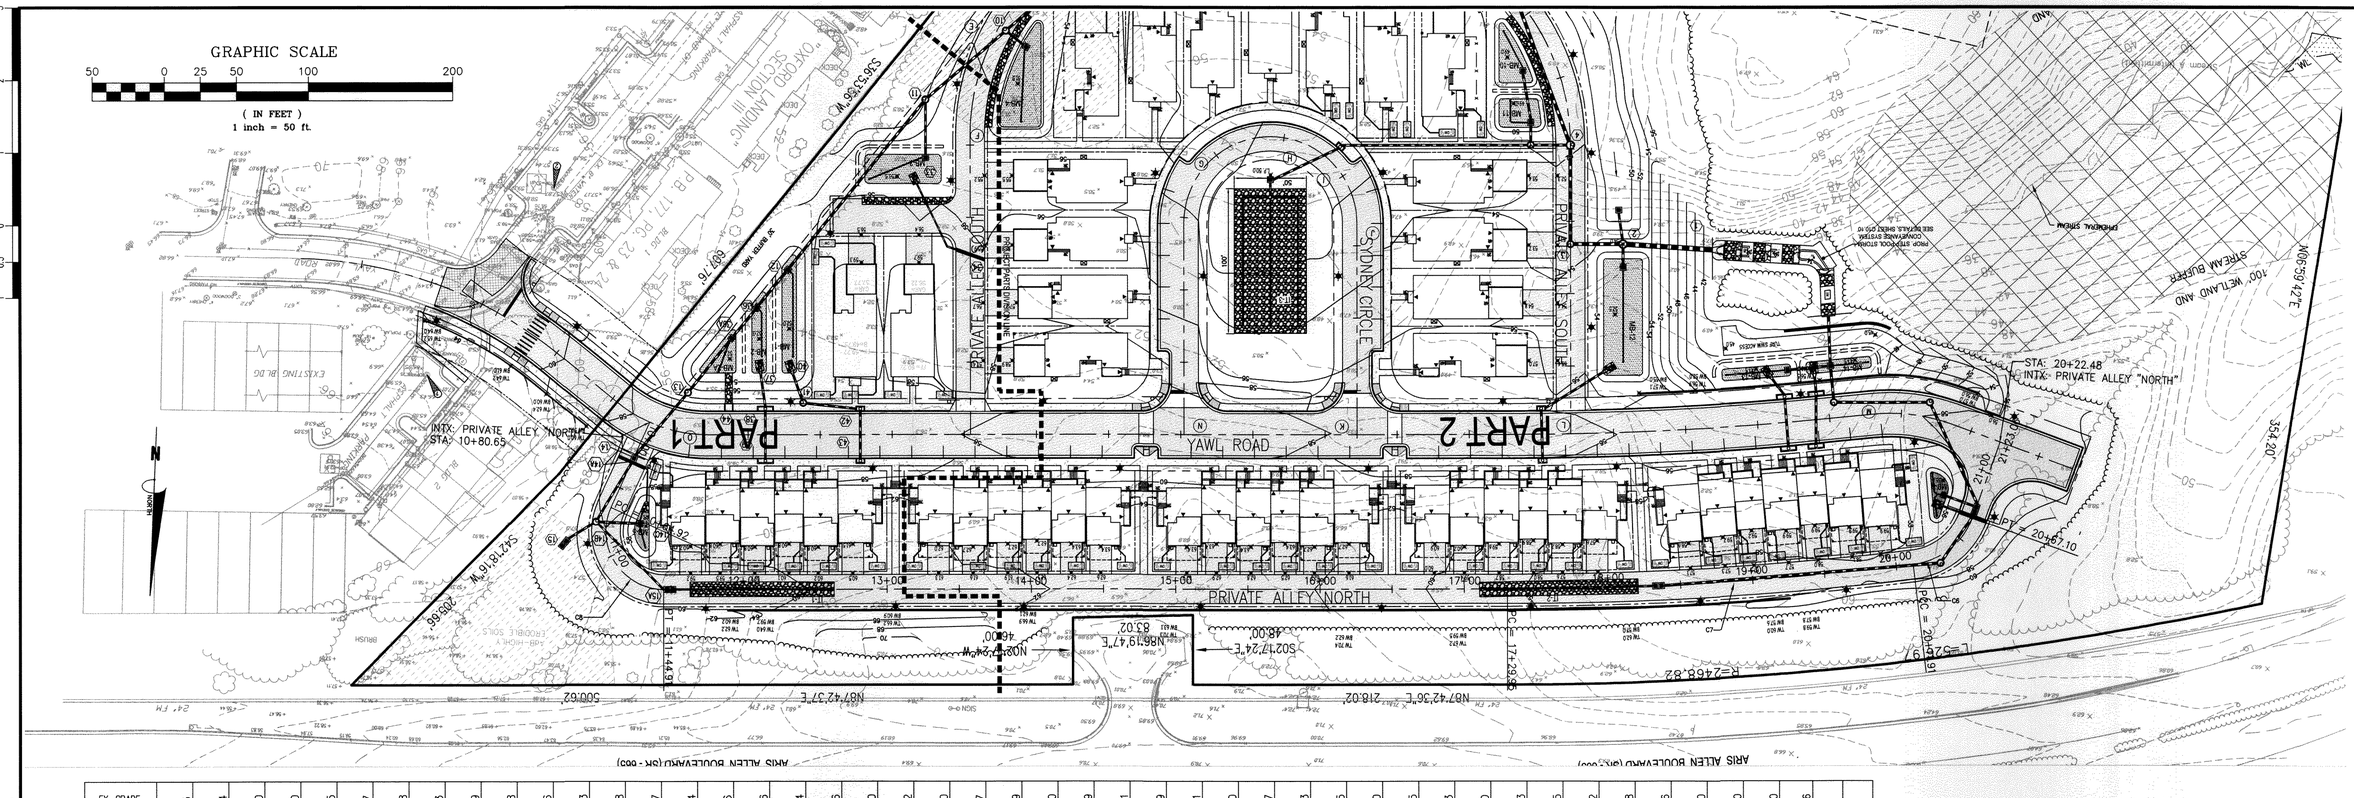

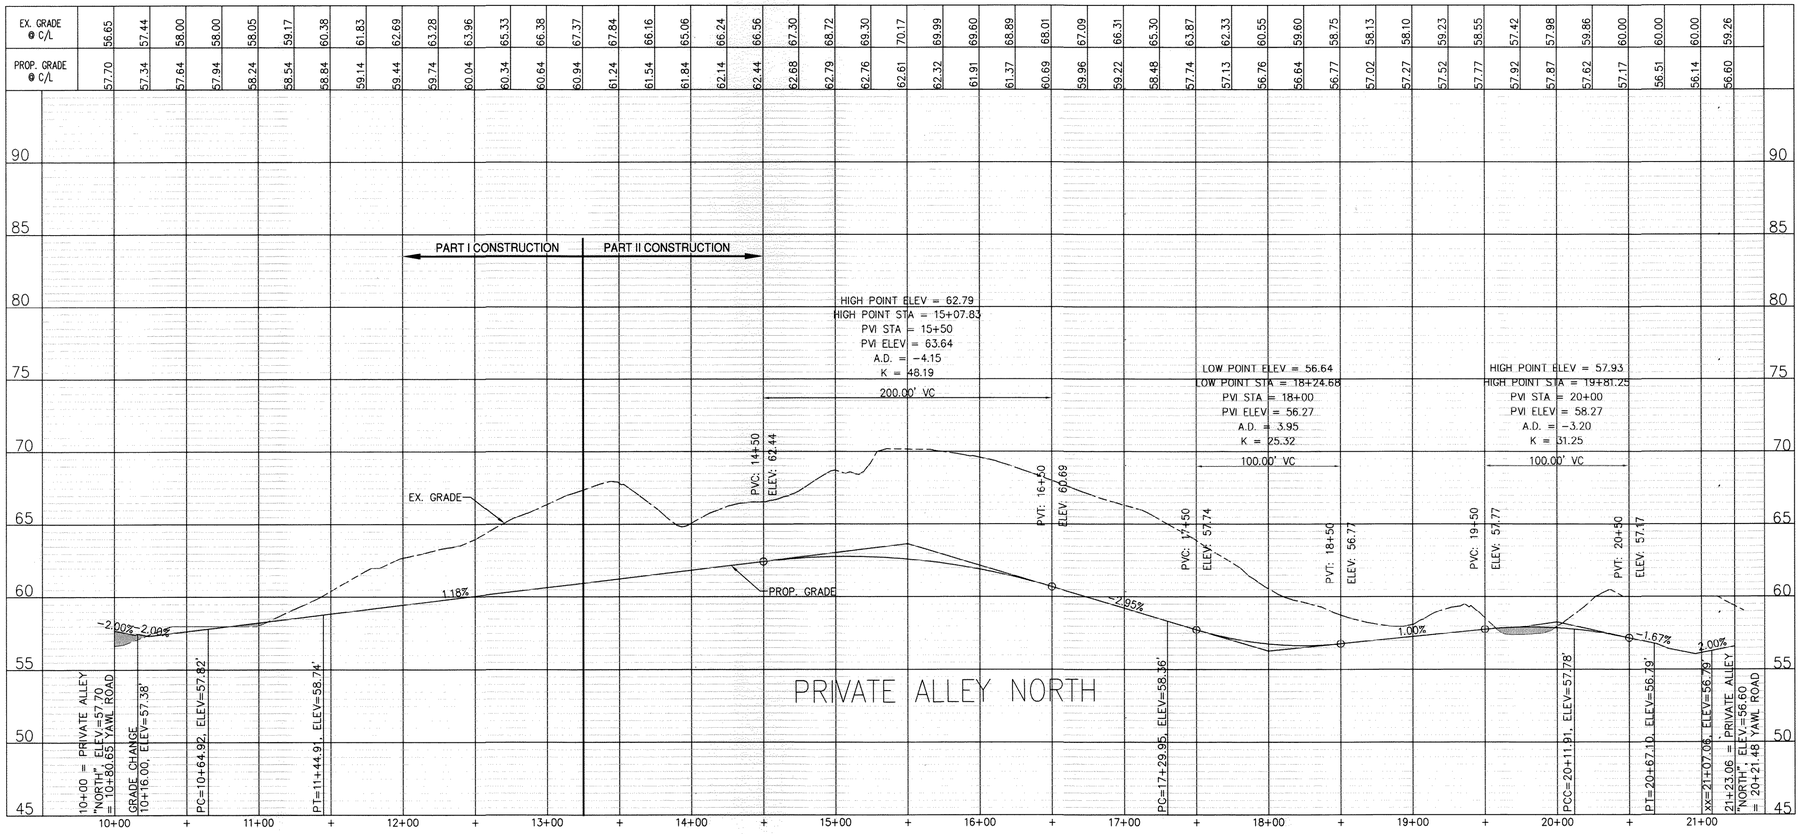

CURVE	R	L (FT)	TAN	Δ	I
C1	292.03	192.45	99.87	37°45'31"	S71°58'39"E
C2	100.00	68.40	35.60	39°15'20"	N72°41'44"W
C3	2295.82	223.75	111.96	5°35'03"	S84°55'05"W
C4	125.00	55.88	28.41	25°36'48"	S85°04'03"E
C5	60.00	188.50	INFINITE	180°00'00"	N87°42'37"E
C6	50.00	55.19	30.79	63°14'50"	S49°21'46"W
C7	2402.82	281.96	141.14	6°43'24"	S84°20'54"W
C8	40.00	79.99	62.28	114°34'26"	N35°34'11"W
C9	155.00	243.47	155.00	90°00'00"	S47°17'23"E
C10	150.00	235.62	150.00	90°00'00"	N42°42'37"E

SEE SHEET C.16.4 FOR ROAD SPECIFICATIONS AND NOTES.

THESE PLANS ARE BASED UPON PLANS TITLED 'ARIS ALLEN BOULEVARD, LLC MIXED RESIDENTIAL' CREATED BY BOWMAN CONSULTING, PORTIONS OF WHICH ARE USED HEREIN.

COPYRIGHT © 2014, McLAREN ENGINEERING GROUP

NO.	DATE	REVISION	BY

McLaren ENGINEERING GROUP
applied ingenuity
McLaren Technical Services, Inc.
601 East Pratt Street, Suite 302 Baltimore, Maryland 21202
T: (410) 243-8787 F: (410) 243-4998 www.mgmclaren.com

PROJECT
ARIS T. ALLEN BOULEVARD
RESIDENTIAL PLANNED DEVELOPMENT
PART 1 - LOTS 26 - 31, 47 & 48
6TH ELECTION DISTRICT
CITY OF ANNAPOLIS, MARYLAND
TAX MAP/GRID: 51E/8

PIERO VAN MELLITS No. 21875 REGISTERED PROFESSIONAL ENGINEER STATE OF MARYLAND
I HEREBY CERTIFY THAT THESE DOCUMENTS WERE PREPARED OR APPROVED BY ME, AND THAT I AM A DULY LICENSED PROFESSIONAL ENGINEER UNDER THE LAWS OF THE STATE OF MARYLAND.
License No.: 21875 Expiration Date: 3/12/16

SHEET TITLE
GRADING PERMIT NO.: GRD 14 - 0006
PRIVATE NORTH ALLEY
PLAN & PROFILE

PROJECT NO.	130003.01
SCALE	AS SHOWN
DATE	5/30/2014
DRAWN BY	JDS/CLW
CHECKED BY	PVM/TJC
DRAWING NO.	C14.20
	36 OF 66 SHTS

FILE NAME: P:\Proj\130\130003.01 Aris T. Allen Property\10_Dwgs\CADD\Working\C14.00-C14.30 ROAD PROFILES.dwg PLOT TIME: Mon, 02 Jun 2014 - 1:10pm LAST SAVE: Fri, 30 May 2014 - 2:50pm BY: sSoley