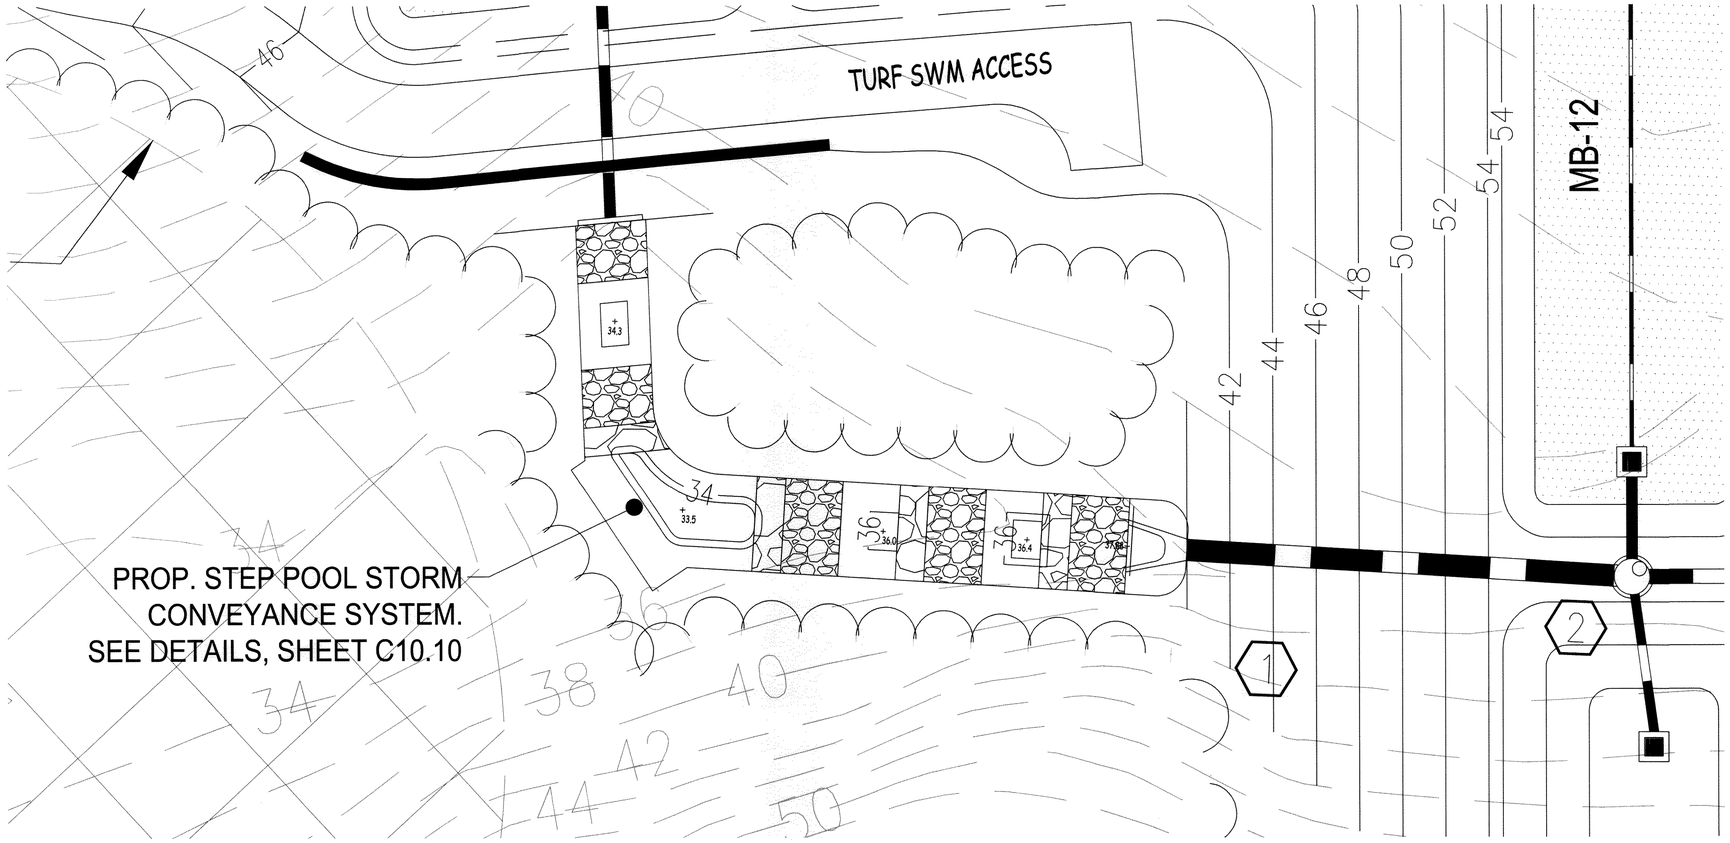

STEP POOL STORM CONVEYANCE SYSTEM INSET

SCALE: 1" = 10'

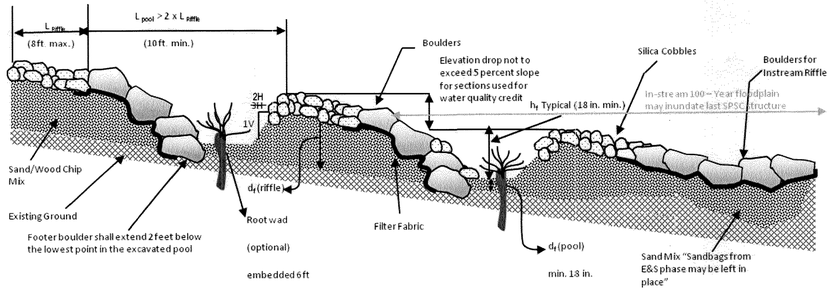

Typical Profile – Alternating Pools and Riffles

Page 9 of 36
Step Pool Storm Conveyance (SPSC) Guidelines – Revision 5: December 2012

THESE PLANS ARE BASED UPON PLANS TITLED 'ARIS ALLEN BOULEVARD, LLC MIXED RESIDENTIAL' CREATED BY BOWMAN CONSULTING, PORTIONS OF WHICH ARE USED HEREIN.

COPYRIGHT © 2014, McLAREN ENGINEERING GROUP

NO.	DATE	REVISION	BY

McLaren ENGINEERING GROUP
applied ingenuity
McLaren Technical Services, Inc.
601 East Pratt Street, Suite 302 Baltimore, Maryland 21202
T. (410) 243-8787 F. (410) 243-4956 www.mgmclaren.com

PROJECT
ARIS T. ALLEN BOULEVARD
RESIDENTIAL PLANNED DEVELOPMENT
PART 1 - LOTS 26 - 31, 47 & 48
6TH ELECTION DISTRICT
TAX MAP/GRID: 51E/8 CITY OF ANNAPOLIS, MARYLAND

STATE OF MARYLAND
PIERO VAN MELLITS
No. 21875
REGISTERED PROFESSIONAL ENGINEER

PROFESSIONAL CERTIFICATION. I HEREBY CERTIFY THAT THESE DOCUMENTS WERE PREPARED OR APPROVED BY ME, AND THAT I AM A DULY LICENSED PROFESSIONAL ENGINEER UNDER THE LAWS OF THE STATE OF MARYLAND.
License No.: 21875 Expiration Date: 2/12/16

SHEET TITLE
STEP POOL STORM CONVEYANCE PLAN

GRADING PERMIT NO. GRD 14 - 0006

PROJECT NO.	130003.01
SCALE	AS SHOWN
DATE	5/30/2014
DRAWN BY	JDS/CLW
CHECKED BY	PVM/TJC
DRAWING NO.	C10.10

28 OF 66 SHTS

FILE NAME: P:\Proj130\130003.01 Aris T. Allen Property\10_Dwgs\CADD\Working\C10.00 SWM PLAN.dwg PLOT TIME: Mon, 02 Jun 2014 - 1:00pm LAST SAVE: Fri, 30 May 2014 - 2:41pm BY: JDsidey