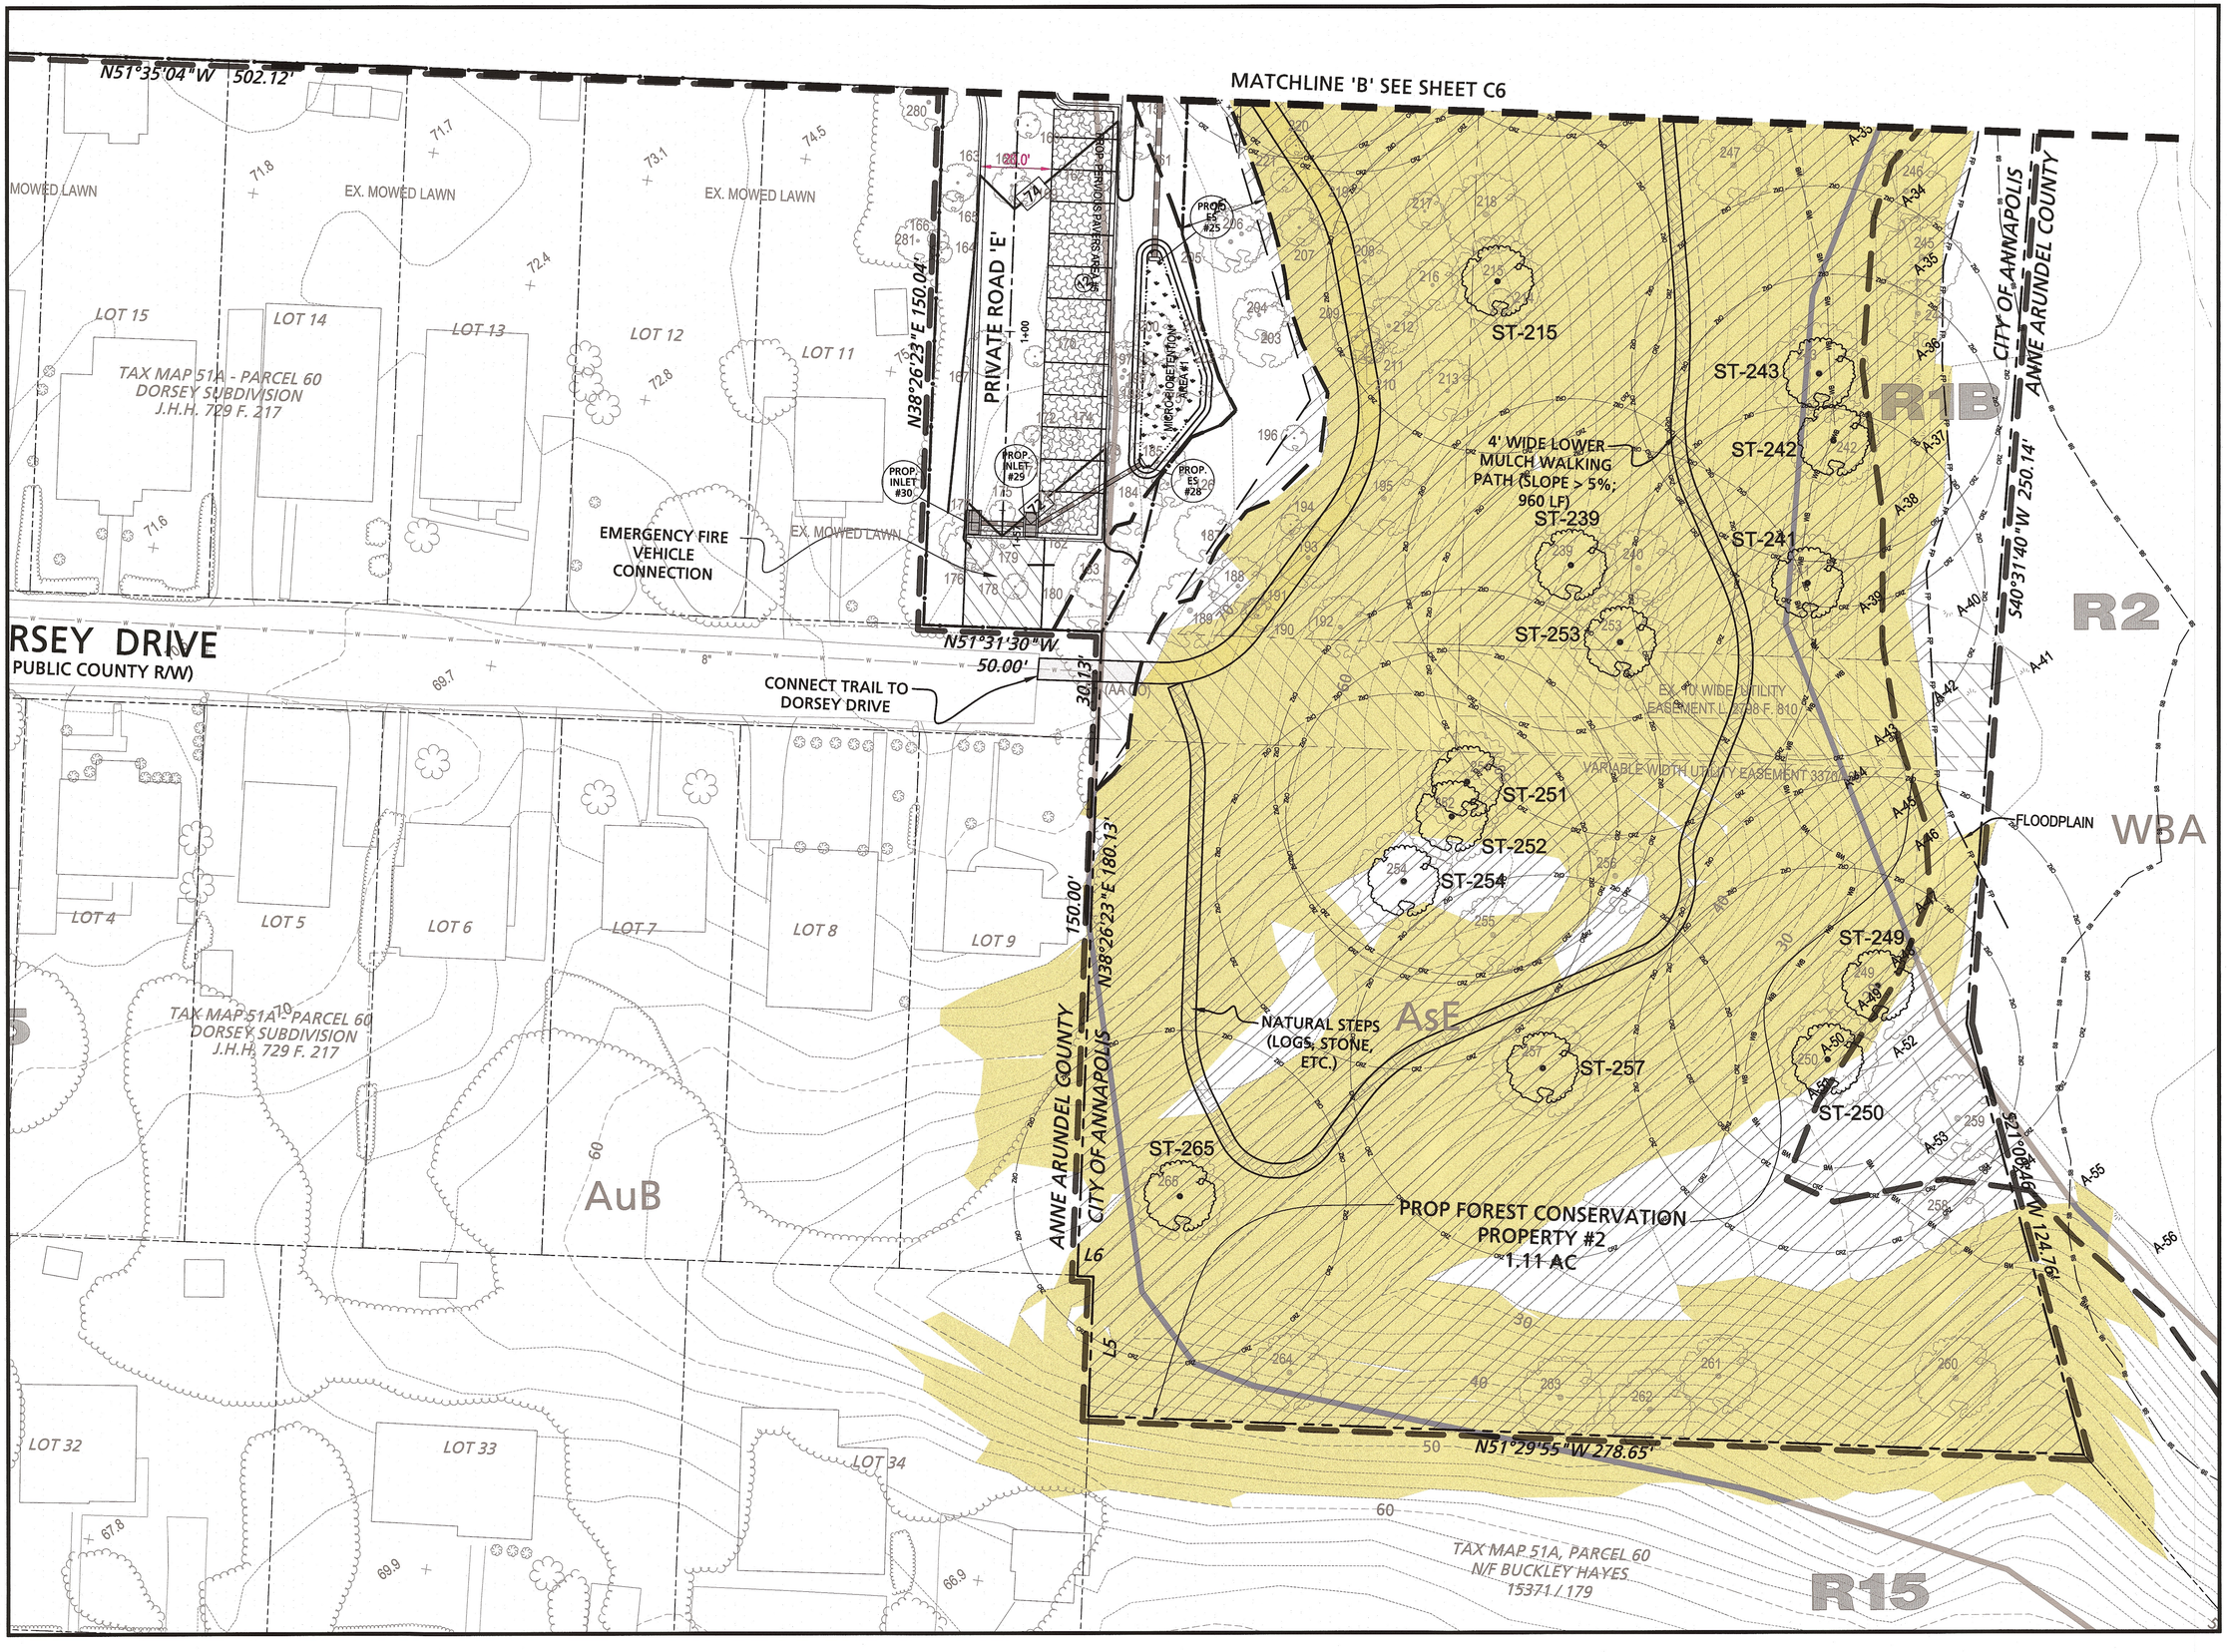


PLOTTED: Dec 10 , 2014 - 2:50pm
INCLUDED XREFS & IMAGES: 24X36.dwg 10-3572 SITE BASE.dwg 10-3572 EX BASE.dwg LOGO.JPG ROOT PRUNE DETAIL.tif Tree Preservation Specifications.tif VMAP.TIF

**Revisions**

| Rev. # | By | Date | Description |
|---|---|---|---|
| | | | |

I hereby certify that these documents were prepared or approved by me, and that I am a duly licensed professional engineer under the laws of the State of Maryland.

STEVEN L. SCHUMAN, PROFESSIONAL ENGINEER, MARYLAND

Terry Schuman — Date
19593 — 3/31/16
License No. — Expiration Date


Copyright © 2009
Bay Engineering Inc.
All Rights Reserved.

Warning: This document is an instrument of professional service prepared by Bay Engineering Inc. Alteration of this document by any party other than Bay Engineering Inc. is a violation of law that will be prosecuted to its fullest extent.



**Bay Engineering Inc.**
Engineers, Planners and Surveyors
2661 Riva Road, Building 800
Annapolis, Maryland 21401
410.897.9290
410.897.9295 fax
email: info@bayengineering.com
www.bayengineering.com


**Date** DECEMBER 2014
**Job Number** 10-3572
**Scale** 1"=20'
**Drawn By** L.S.
**Approved By** T. SCHUMAN
**Folder Reference** HAYES PROPERTY, OLD SOLOMONS ISLAND ROAD, ANNAPOLIS

PROPOSED SITE AND UTILITY PLAN

SITE DEVELOPMENT PLANS
FOR
# ANNAPOLIS TOWNES AT NEAL FARM

TAX MAP 51A, BLOCK 24, PARCELS 6, 8, AND 45
TAX MAP 51D, BLOCK 10, PARCEL 60, LOT 10
TAX MAP 51D, BLOCK 6, PARCELS 70, 391, AND 392
DORSEY DRIVE AND TYDING DRIVE
ANNAPOLIS, MARYLAND 21401
SECOND DISTRICT ANNE ARUNDEL COUNTY ZONED R4 / R1B / B2 CITY

Sheet No. C7 OF 10

24x36, CSC 05-1867 SITE

F:\10-3572 Hayes Property Annapolis\Drawing Files\Site Develop Plans\10-3572-SDP-07.dwg