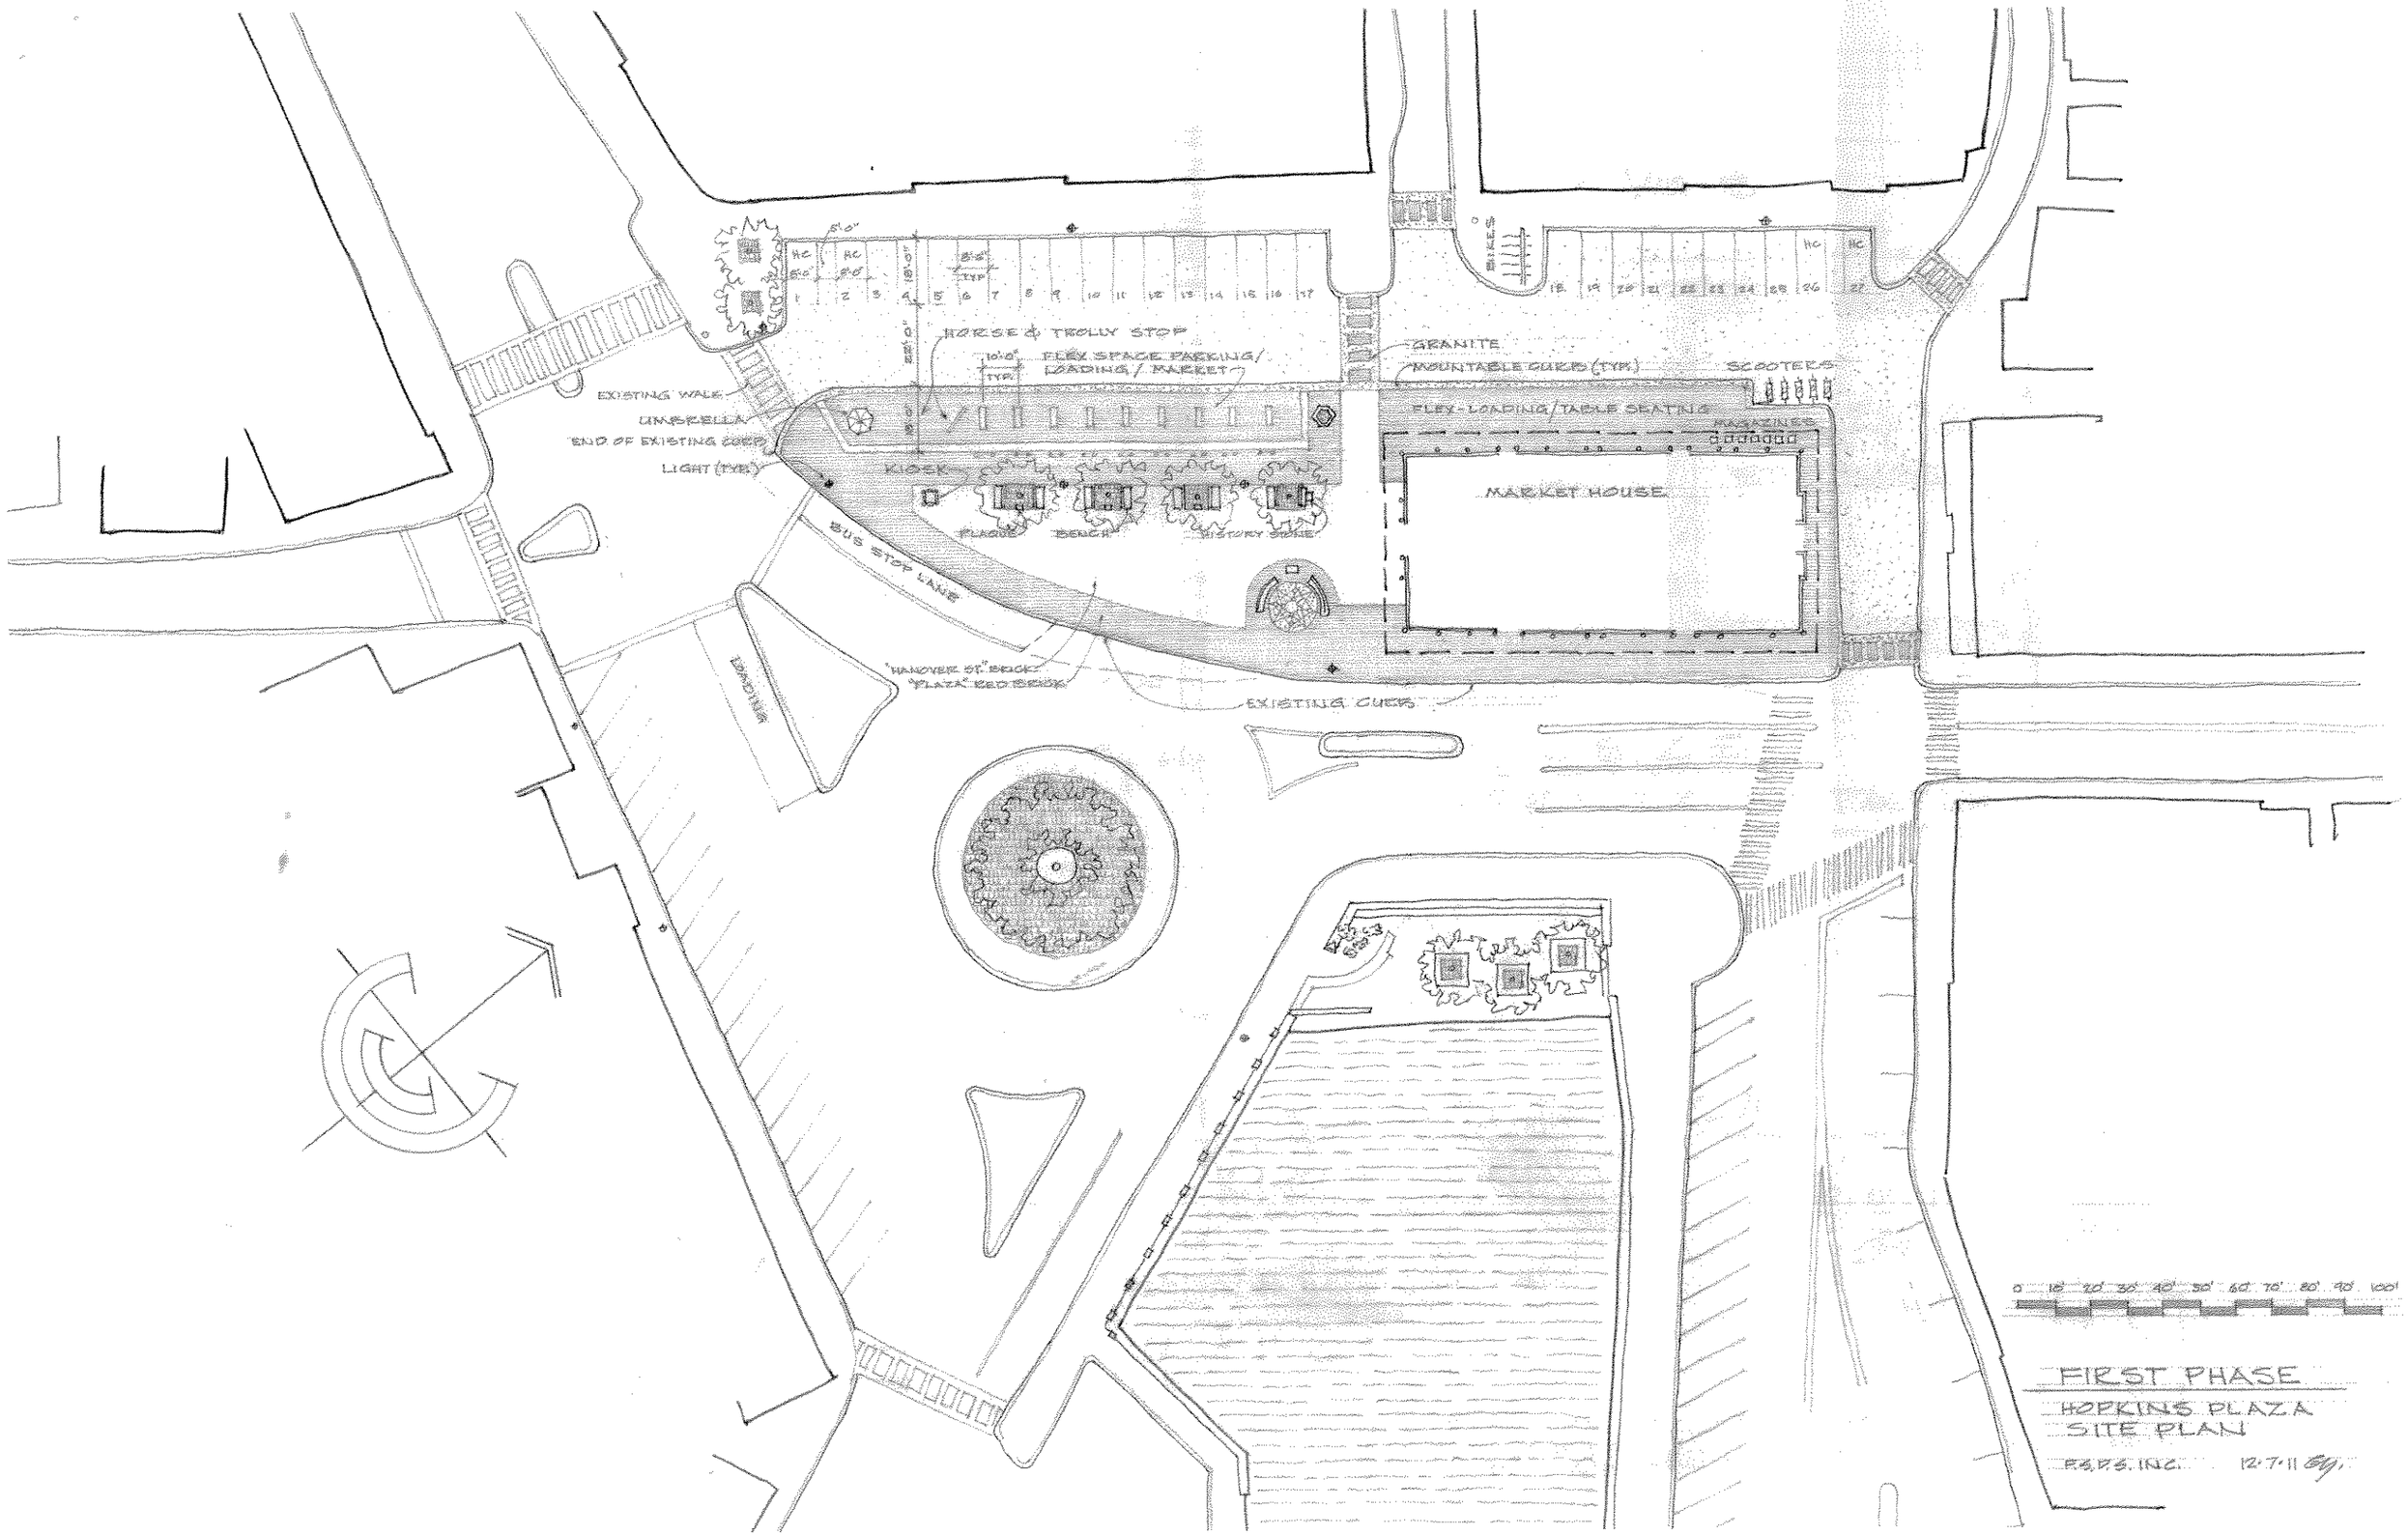
HORSE & TROLLY STOP
FLEX SPACE PARKING/ LOADING / MARKET
GRANITE
MOUNTABLE CURB (TYP.)
SCOOTERS
FLEX-LOADING/TABLE SEATING
MAGAZINES
MARKET HOUSE
EXISTING WALK
UMBRELLA
END OF EXISTING CURB
LIGHT (TYP.)
KIOSK
PLAQUE
BENCH
HISTORY STONE
BUS STOP LANE
"HANOVER ST." BRICK
"PLAZA" RED BRICK
EXISTING CURB
LOADING
BIKES
0 10' 20' 30' 40' 50' 60' 70' 80' 90' 100'
FIRST PHASE
HOPKINS PLAZA
SITE PLAN
F.S.P.S. INC.
12·7·11