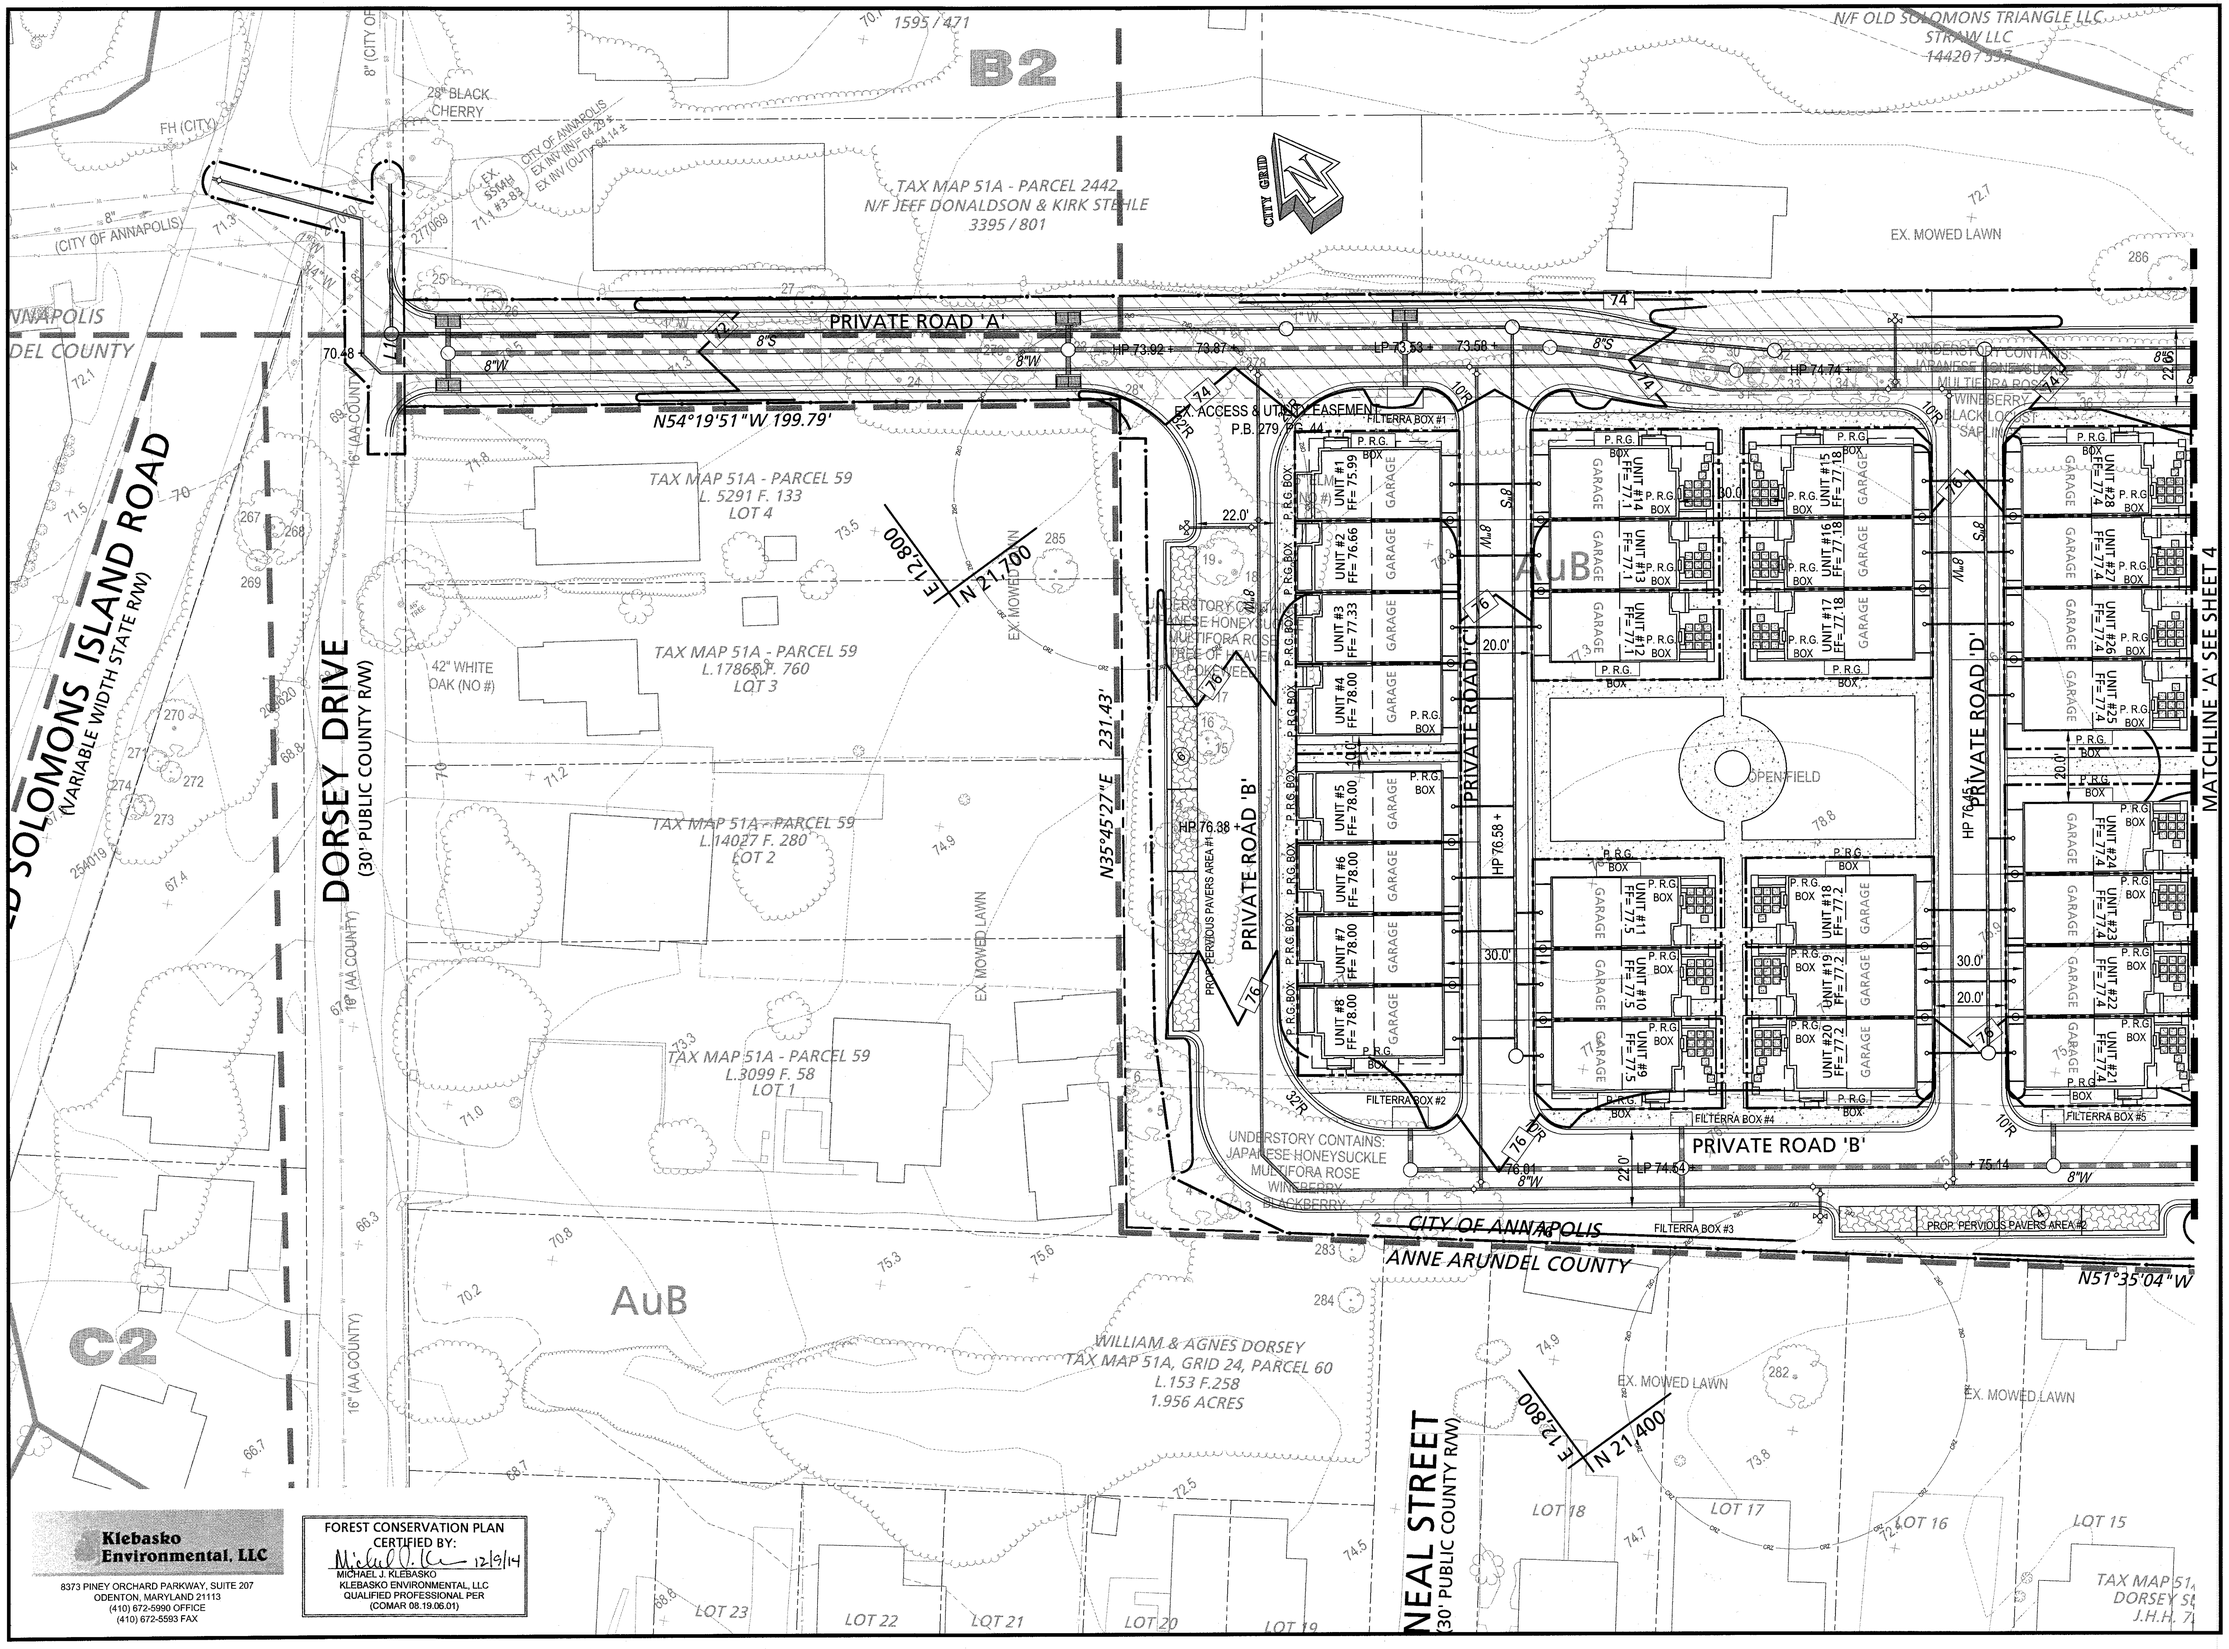

Klebasko Environmental, LLC
8373 PINEY ORCHARD PARKWAY, SUITE 207
ODENTON, MARYLAND 21113
(410) 672-5990 OFFICE
(410) 672-5593 FAX

FOREST CONSERVATION PLAN
CERTIFIED BY:
12/9/14
MICHAEL J. KLEBASKO
KLEBASKO ENVIRONMENTAL, LLC
QUALIFIED PROFESSIONAL PER
(COMAR 08.19.06.01)

PLOTTED: Dec 10, 2014 - 1:45pm
INCLUDED XREFS & IMAGES: 24X36.dwg 10-3572 SITE BASE.dwg 10-3572 EX BASE.dwg LOGO_JPG ROOT PRUNE DETAIL.tif Tree Preservation Specifications.tif VMAP.TIF FCP Klebasko Signature 12-09-14.tif LOGO_JPG

Revisions

Rev. #	By	Date	Description

I hereby certify that these documents were prepared or approved by me, and that I am a duly licensed professional engineer under the laws of the State of Maryland.
License No. 19593 Expiration Date 3/31/16
Date
Terry Schuman

Copyright © 2014
Bay Engineering Inc.
All Rights Reserved.

Warning: This document is an instrument of professional service prepared by Bay Engineering Inc. Alteration of this document by any party other than Bay Engineering Inc. is a violation of law that will be prosecuted to its fullest extent.

Bay Engineering Inc.
Engineers, Planners and Surveyors
2661 Riva Road, Building 800
Annapolis, Maryland 21401
410.897.9290
410.897.9295 fax
email@bayengineering.com
www.bayengineering.com

Date	DECEMBER 2014
Job Number	10-3572
Scale	1"=20'
Drawn By	AMD
Approved By	T. SCHUMAN
Folder Reference	HAYES PROPERTY, OLD SOLOMONS ISLAND ROAD, ANNAPOLIS

PRELIMINARY FOREST CONSERVATION PLAN

PRELIMINARY FOREST CONSERVATION PLAN
FOR THE

ANNAPOLIS TOWNES AT NEAL FARM

TAX MAP 51A, BLOCK 24, PARCELS 6, 8, AND 45
TAX MAP 51D, BLOCK 10, PARCEL 60, LOT 10
TAX MAP 51D, BLOCK 6, PARCELS 70, 391, AND 392
DORSEY DRIVE, NEAL STREET, AND OLD SOLOMONS ISLAND ROAD
ANNAPOLIS, MARYLAND 21401
SECOND DISTRICT ANNE ARUNDEL COUNTY ZONED R4 / R1B / B2 CITY

Sheet No. 3 OF 7

24x36, CSC 05-1867 SITE

F:\10-3572 Hayes Property Annapolis\Drawing Files\Forest Conservation Plans\10-3572 FCP.dwg