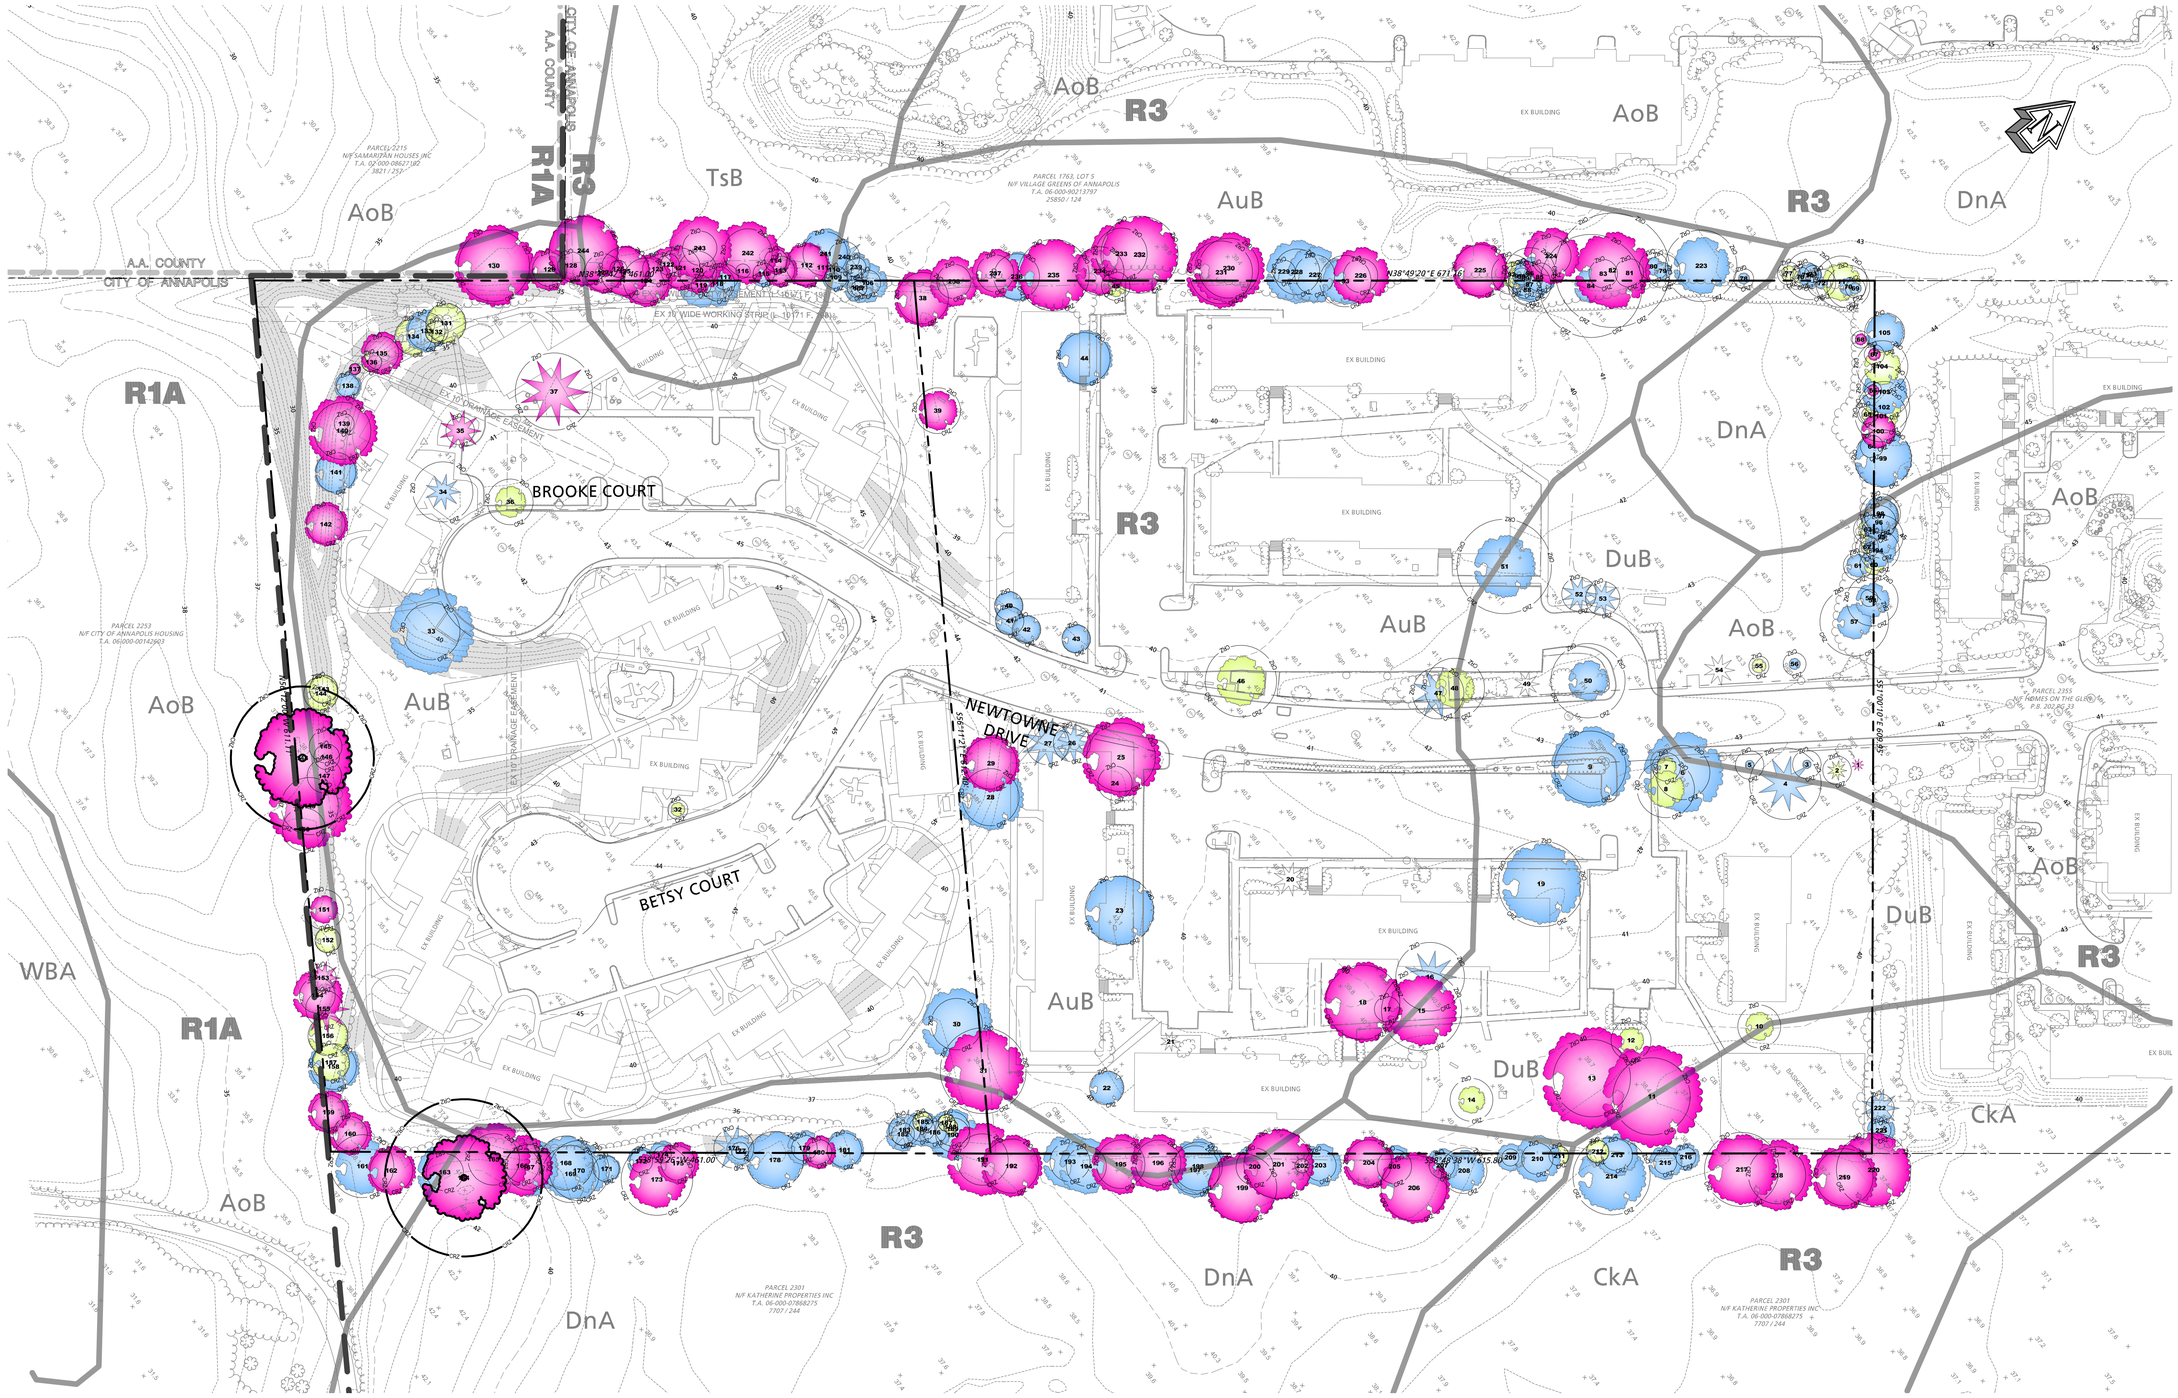

NOTE: REFER TO SHEET 1 FOR LEGEND.

PITCHFORDASSOCIATES
arboriculture + environmental consulting

FOREST STAND DELINEATION PLAN CERTIFIED BY:

KEITH PITCHFORD — DATE 4-24-15
MD. FORESTER #675 ISA #MA-0178A
PITCHFORD ASSOCIATES
QUALIFIED PROFESSIONAL PER
(COMAR 08.19.06.01)

Revisions

Rev. #	By	Date	Description

STATE OF MARYLAND — REGISTERED PROFESSIONAL FORESTER — BOARD OF FORESTERS — KEITH C. PITCHFORD — 4/24/15

Copyright © 2015
Bay Engineering Inc.
All Rights Reserved.

Warning: This document is an instrument of professional service prepared by Bay Engineering Inc. Alteration of this document by any party other than Bay Engineering Inc. is a violation of law that will be prosecuted to its fullest extent.

Bay Engineering Inc.
Engineers, Planners and Surveyors
2661 Riva Road, Building 800
Annapolis, Maryland 21401
410.897.9290
410.897.9295 fax
email: info@bayengineering.com
www.bayengineering.com

Date APRIL, 2015
Job Number 15-5155
Scale 1"=50'
Drawn By L.S.
Approved By T.S.
Folder Reference ARCADIA GROUP WOODSIDE NEWTOWNE TWENTY

FOREST STAND DELINEATION PLAN

FOREST STAND DELINEATION PLANS
OF THE
NEWTOWNE 20
WOODSIDE GARDEN REDEVELOPMENT

TAX MAP 51E, GRID 17, PARCELS 2253 AND 2354
NEWTOWNE DRIVE
ANNAPOLIS, MARYLAND 21401
SIXTH DISTRICT ANNE ARUNDEL COUNTY ZONED R3

Sheet No. 2 OF 3

PLOTTED: Apr 24, 2015 - 12:08pm
INCLUDED XREFS & IMAGES: 24X36.dwg TOPOMAP.dwg 15-5155 NEWTOWN20-FORESTDRIVE-BASE.dwg VMAP.dwg PITCHFORD SIG.tif PITCHFORDLOGO.jpg PITCHFORD SEAL.tif UTILITY MAP 1.tif UTILITY MAP 2.tif UTILITY MAP 3.tif VMAP.jpg

F:\15-5155 Arcadia Group Woodside Newtowne Twenty\Drawing Files\Forest Stand Plans\15-5155 NEWTOWN20-FORESTDRIVE-FOREST STAND PLANS.dwg