MAPPED SOIL TYPES

MAP UNIT	DESCRIPTION	HYDRIC	K-FACTOR
ASE	ANNAPOLIS FINE SANDY LOAM, 15-25% SLOPES	PARTIALLY	0.28
AUB	ANNAPOLIS-URBAN LAND COMPLEX, 0-5% SLOPES	NO	0.28
COB	COLLINGTON-WIST COMPLEX, 2-5% SLOPES	NO	0.32
WBA	WIDEWATER AND ISSUE SOILS, 0-2% SLOPES, FREQUENTLY FLOODED	PARTIALLY	0.28

SOURCE: *HTTP://WEBSOILSURVEY.NRCS.USDA.GOV (JUNE 2012)*

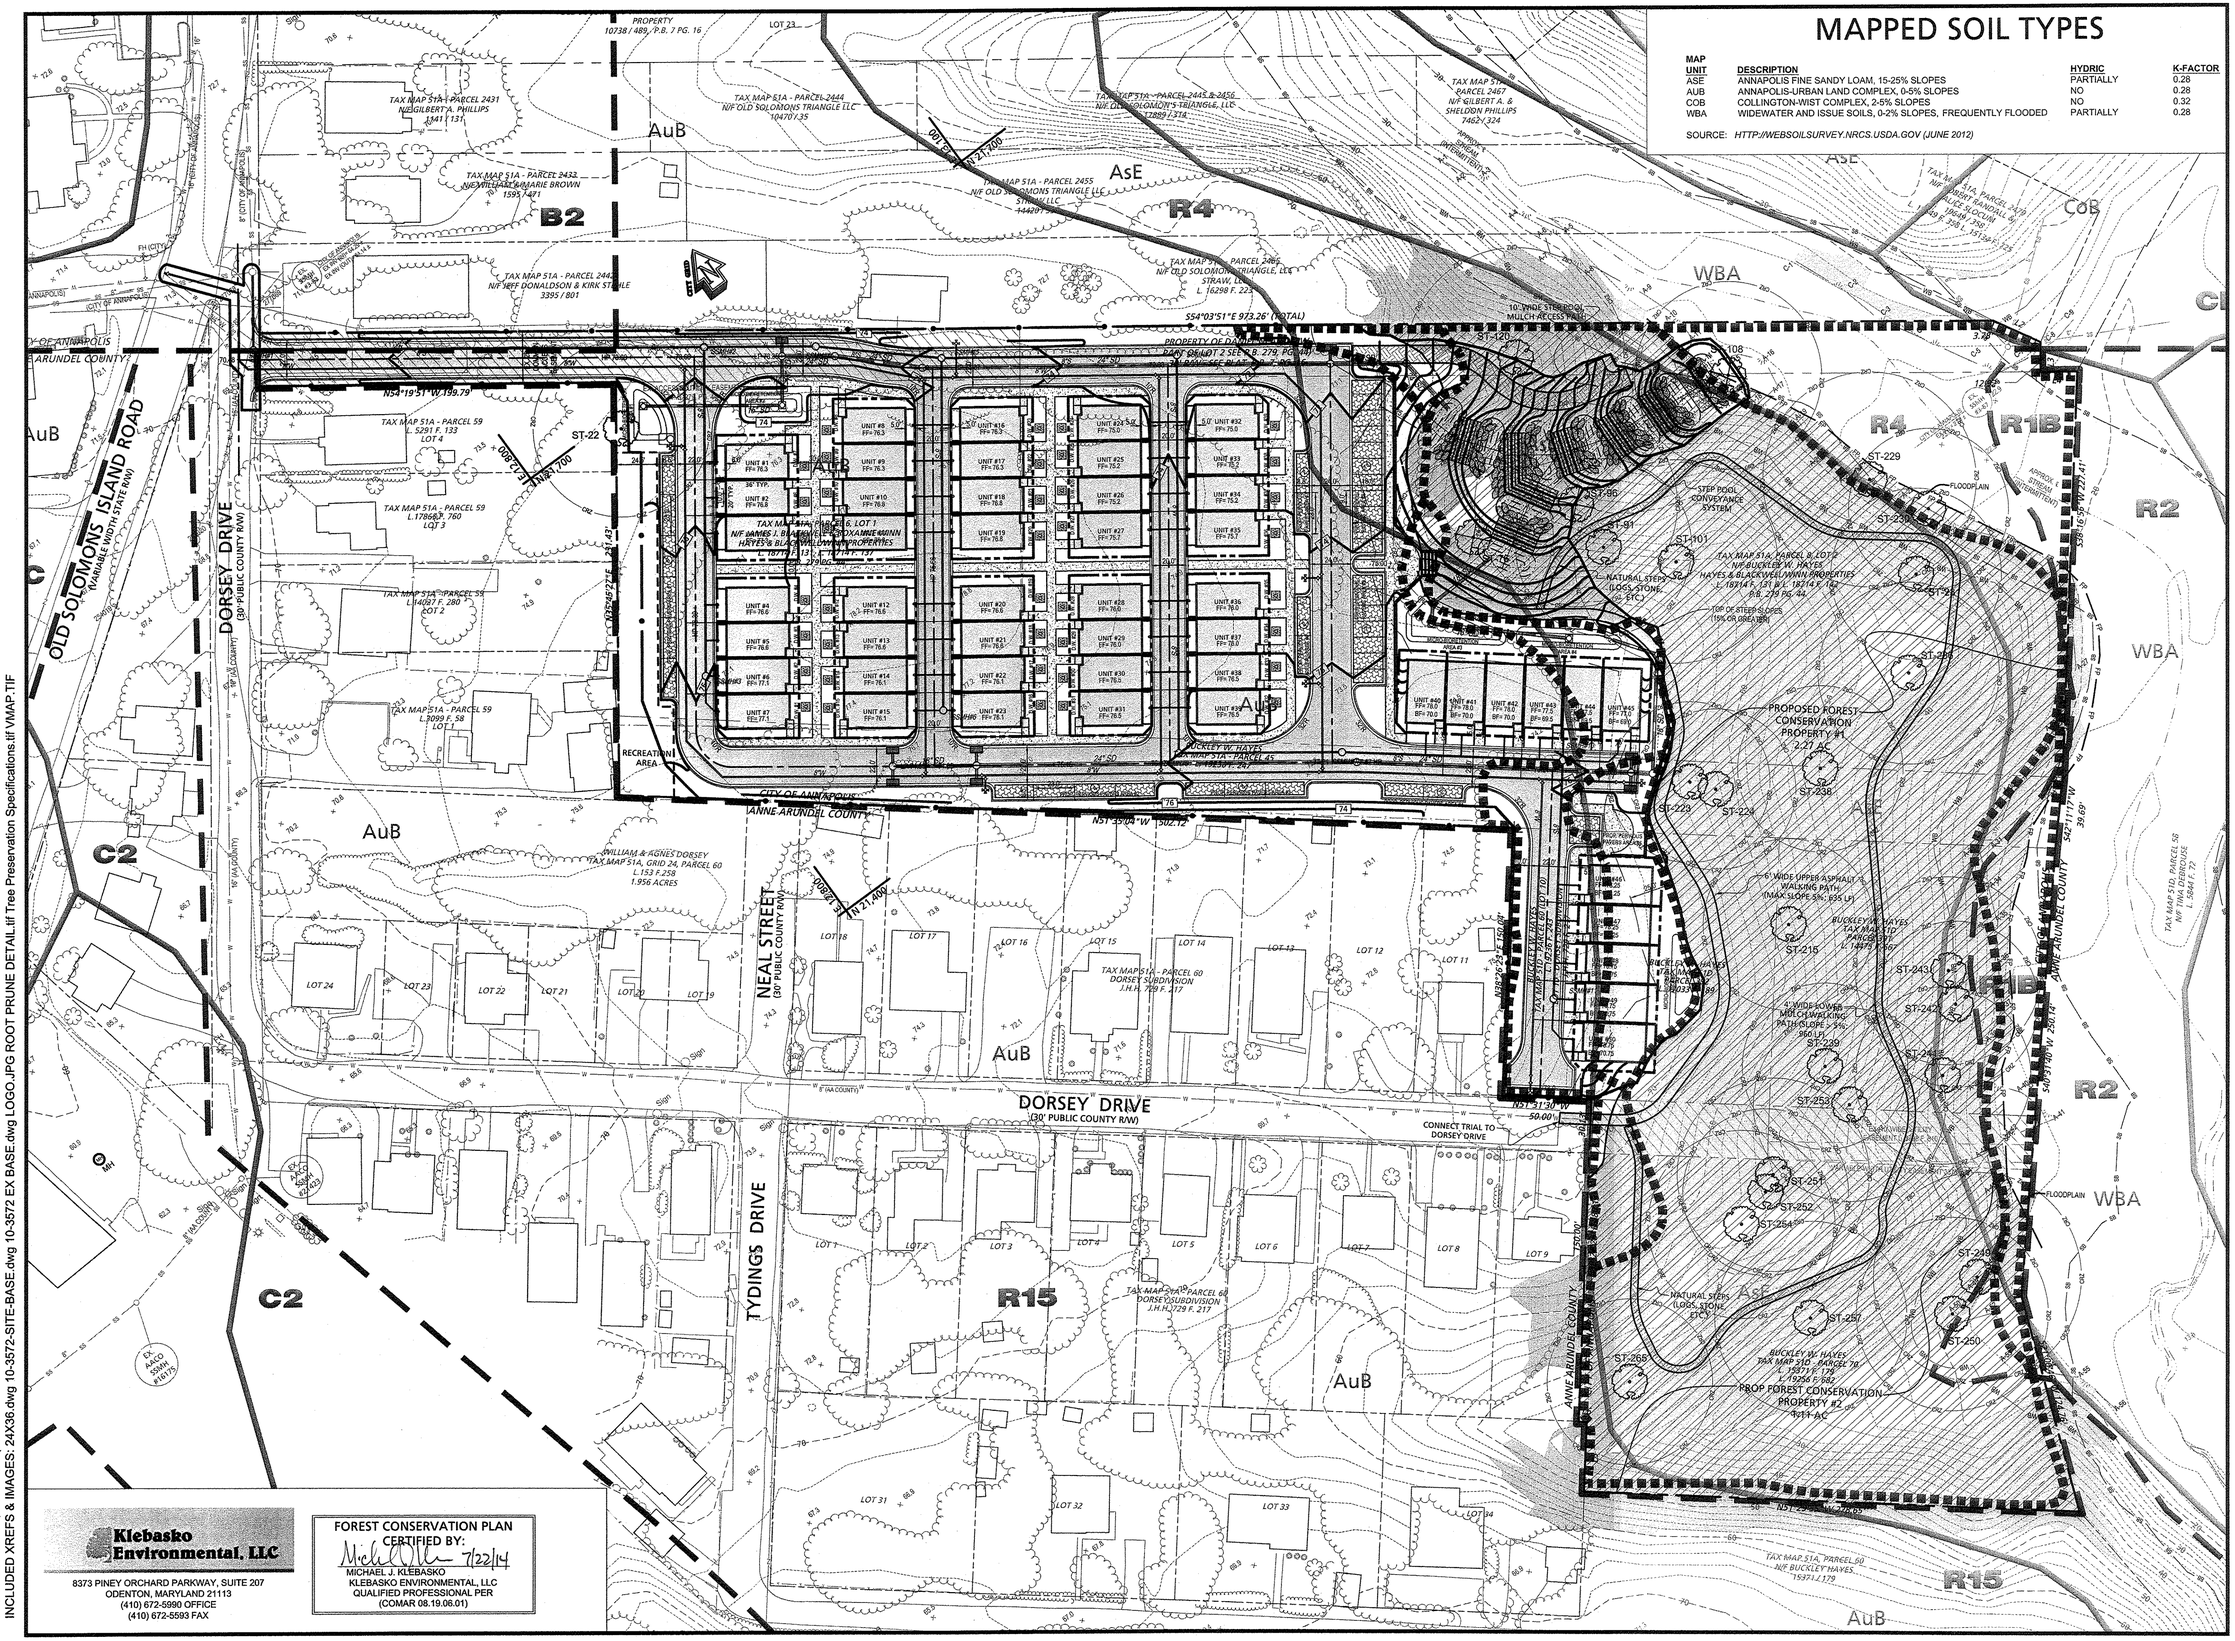

Klebasko Environmental, LLC
8373 PINEY ORCHARD PARKWAY, SUITE 207
ODENTON, MARYLAND 21113
(410) 672-5990 OFFICE
(410) 672-5593 FAX

FOREST CONSERVATION PLAN
CERTIFIED BY:
Michael J. Klebasko 7/22/14
MICHAEL J. KLEBASKO
KLEBASKO ENVIRONMENTAL, LLC
QUALIFIED PROFESSIONAL PER
(COMAR 08.19.06.01)

PLOTTED: Jul 21 , 2014 - 3:47pm
INCLUDED XREFS & IMAGES: 24X36.dwg 10-3572-SITE-BASE.dwg 10-3572 EX BASE.dwg LOGO.JPG ROOT PRUNE DETAIL.tif Tree Preservation Specifications.tif VMAP.TIF

Revisions

Rev. #	By	Date	Description

I hereby certify that these documents were prepared or approved by me, and that I am a duly licensed professional engineer under the laws of the State of Maryland.

Terry Schuman — Date
19553 — License No.
3/31/16 — Expiration Date

Copyright © 2009
Bay Engineering Inc.
All Rights Reserved.

Warning: This document is an instrument of professional service prepared by Bay Engineering Inc. Alteration of this document by any party other than Bay Engineering Inc. is a violation of law that will be prosecuted to its fullest extent.

Bay Engineering Inc.
Engineers, Planners and Surveyors
160 Admiral Cochrane Drive, Suite 175
Annapolis, Maryland 21401
410.897.9295
410.897.9297 fax
email: info@bayengineering.com
www.bayengineering.com

Date	JULY 2014
Job Number	10-3572
Scale	1"=40'
Drawn By	AMD
Approved By	T. SCHUMAN
Folder Reference	HAYES PROPERTY, OLD SOLOMONS ISLAND ROAD, ANNAPOLIS

PRELIMINARY FOREST CONSERVATION PLAN

PRELIMINARY FOREST CONSERVATION PLAN
FOR THE

ANNAPOLIS TOWNE POINTE

TAX MAP 51A, BLOCK 24, PARCELS 6, 8, AND 45
TAX MAP 51D, BLOCK 10, PARCEL 60, LOT 10
TAX MAP 51D, BLOCK 6, PARCELS 70, 391, AND 392
OLD SOLOMONS ISLAND ROAD & DORSEY DRIVE
ANNAPOLIS, MARYLAND 21401
SECOND DISTRICT ANNE ARUNDEL COUNTY ZONED R4 / R1B / B2 CITY

Sheet No. 2 OF 4

24x36, CSC,05-1867,SITE

E:\10-3572 Hayes Property Annapolis\Drawing Files\Forest Conservation Plans\10-3572-FCP.dwg